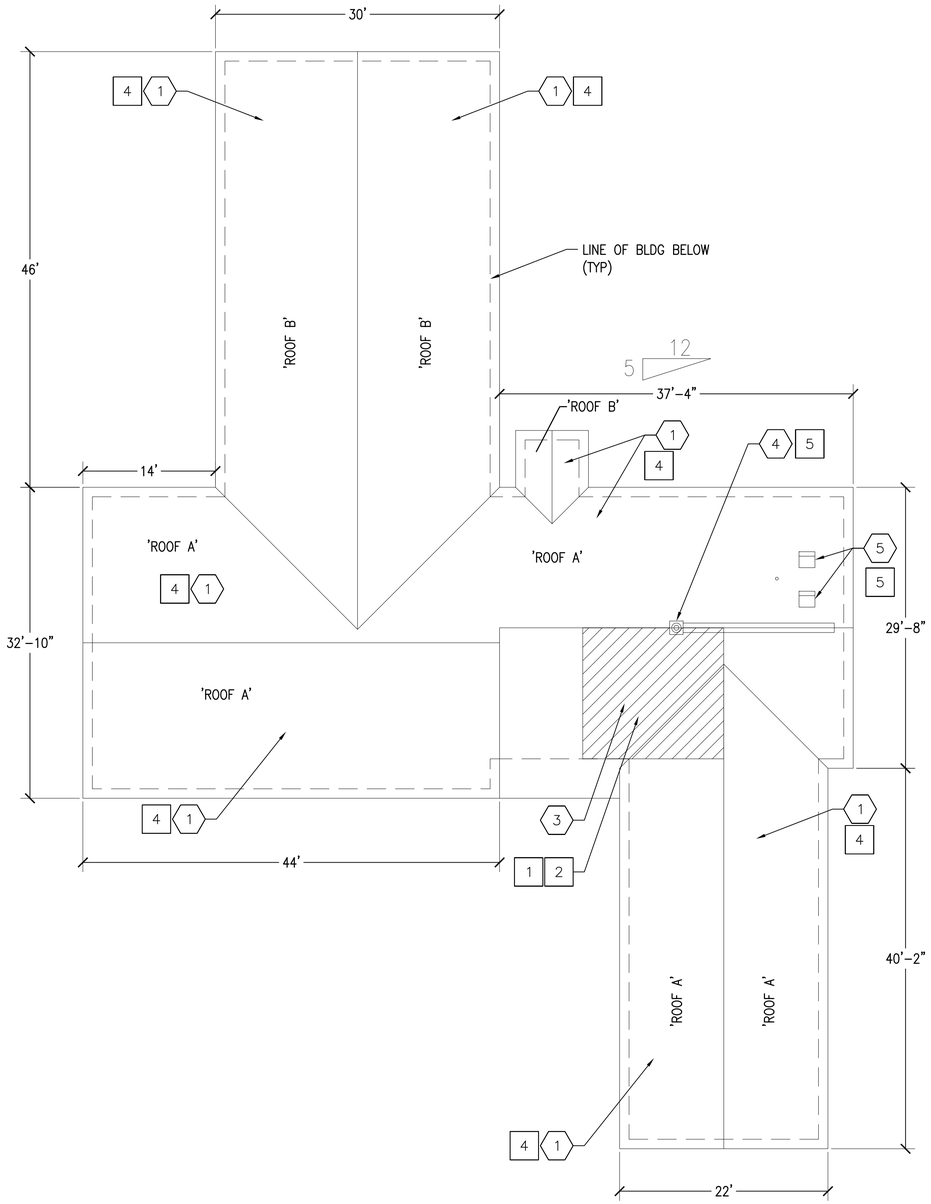

BUILDING 241 ROOF PLAN

SCALE: 1/8" = 1'-0"

PLAN NORTH

WEST ELEVATION

EAST ELEVATION

SOUTH ELEVATION

NORTH ELEVATION

BLDG 241 - ELEVATIONS

3/32" = 1'-0"

A101 1

GENERAL SHEET NOTES

1. APPROX 5280 SQUARE FEET OF ROOFING
2. ROOF PITCH IS 5:12
3. AREAS OF ROOFING DESIGNATED AS 'ROOF A' IS ASBESTOS CONTAINING MATERIAL AND SHALL BE REMOVED AS SPECIFIED
4. ROOF AREAS DESIGNATED WITH 'ROOF B' ARE NON-ACM

DEMOLITION KEYNOTES

1. REMOVE EXISTING ASPHALT SHINGLE ROOFING AND UNDERLAYMENTS
2. REMOVE EXISTING METAL FLASHING AND DRIP EDGE
3. REMOVE EXISTING DAMAGED ROOF SHEATHING AND BOARDS (± 200 S.F.)
4. REMOVE EXISTING METAL VENTILATOR
5. REMOVE EXISTING EXHAUST ROOF HOODS

NEW WORK KEYNOTES

1. PROVIDE STRUCTURAL REPAIRS TO EXISTING RAFTERS, SISTER LVL BEAMS TO EXISTING RAFTERS AS REQUIRED.
2. PROVIDE PLYWOOD ROOF SHEATHING TO REPLACE REMOVED SHEATHING
3. PROVIDE METAL DRIP EDGE (6" ALUM) AND METAL EDGE FLASHING THROUGHOUT
4. PROVIDE SELF ADHERING MEMBRANE WATERPROOFING OVER ENTIRE ROOF, PREPARE FOR FUTURE ARCHITECTURAL SHINGLES OVER ENTIRE FACILITY
5. PROVIDE METAL FLASHING, REINSTALL EXISTING METAL VENTILATOR AND EXHAUST FAN VENTS

GRAPHIC SCALE

3/32" = 1' 0 3' 6' 12' 18' 30' scale feet

1/8" = 1' 8 4 0 8 16 24 scale feet

CHECK GRAPHIC SCALE BEFORE USING

SYM	DESCRIPTION	DATE	APPR
0	30% SUBMISSION	MM/DD/YYYY	IMI

NAVFAC

SEAL

PWD-MAINE IN HOUSE DESIGN

APPROVED

FOR COMMANDER NAVFAC

ACTIVITY

SATISFACTORY TO DATE

DES DRD DRW PFG CHK MLR

PM/DM DONALD DRIVER

BRANCH MANAGER MARTIN RYAN

FEAD/PM&E AMIN BAHROUR PM&E

FIRE PROTECTION X

DEPARTMENT OF THE NAVY
NAVAL FACILITIES ENGINEERING COMMAND
PUBLIC WORKS DEPARTMENT – MAINE

NAVAL FACILITIES ENGINEERING COMMAND ~ MID-ATLANTIC
NAVAL SHIPYARD – PORTSMOUTH, NH

PORTSMOUTH NAVAL SHIPYARD KITTERY, MAINE

ROOF REPAIRS BLDG 241

BUILDING 241

EPROJECT NO.: 1380716

CONSTR. CONTR. NO. N40085-YR-LTR-####

NAVFAC DRAWING NO. 12701295

SHEET 4 OF 7

A102 241-15-8

DRAWFORM REVISION: 10 OCTOBER 2014

FILE NAME: F:\ME\Portsmouth Naval Shipyard\Multiple\Buildings\2015_1380716_Bldgs 181, 241, 299, and 342 Roof Replacement\B_Design\Drawings\AutoCD\V ROOF REPLACMENT.dwg LAYOUT NAME: A102 PLOTTED: Thursday, October 22, 2015 - 1:38pm USER: preston.gowen