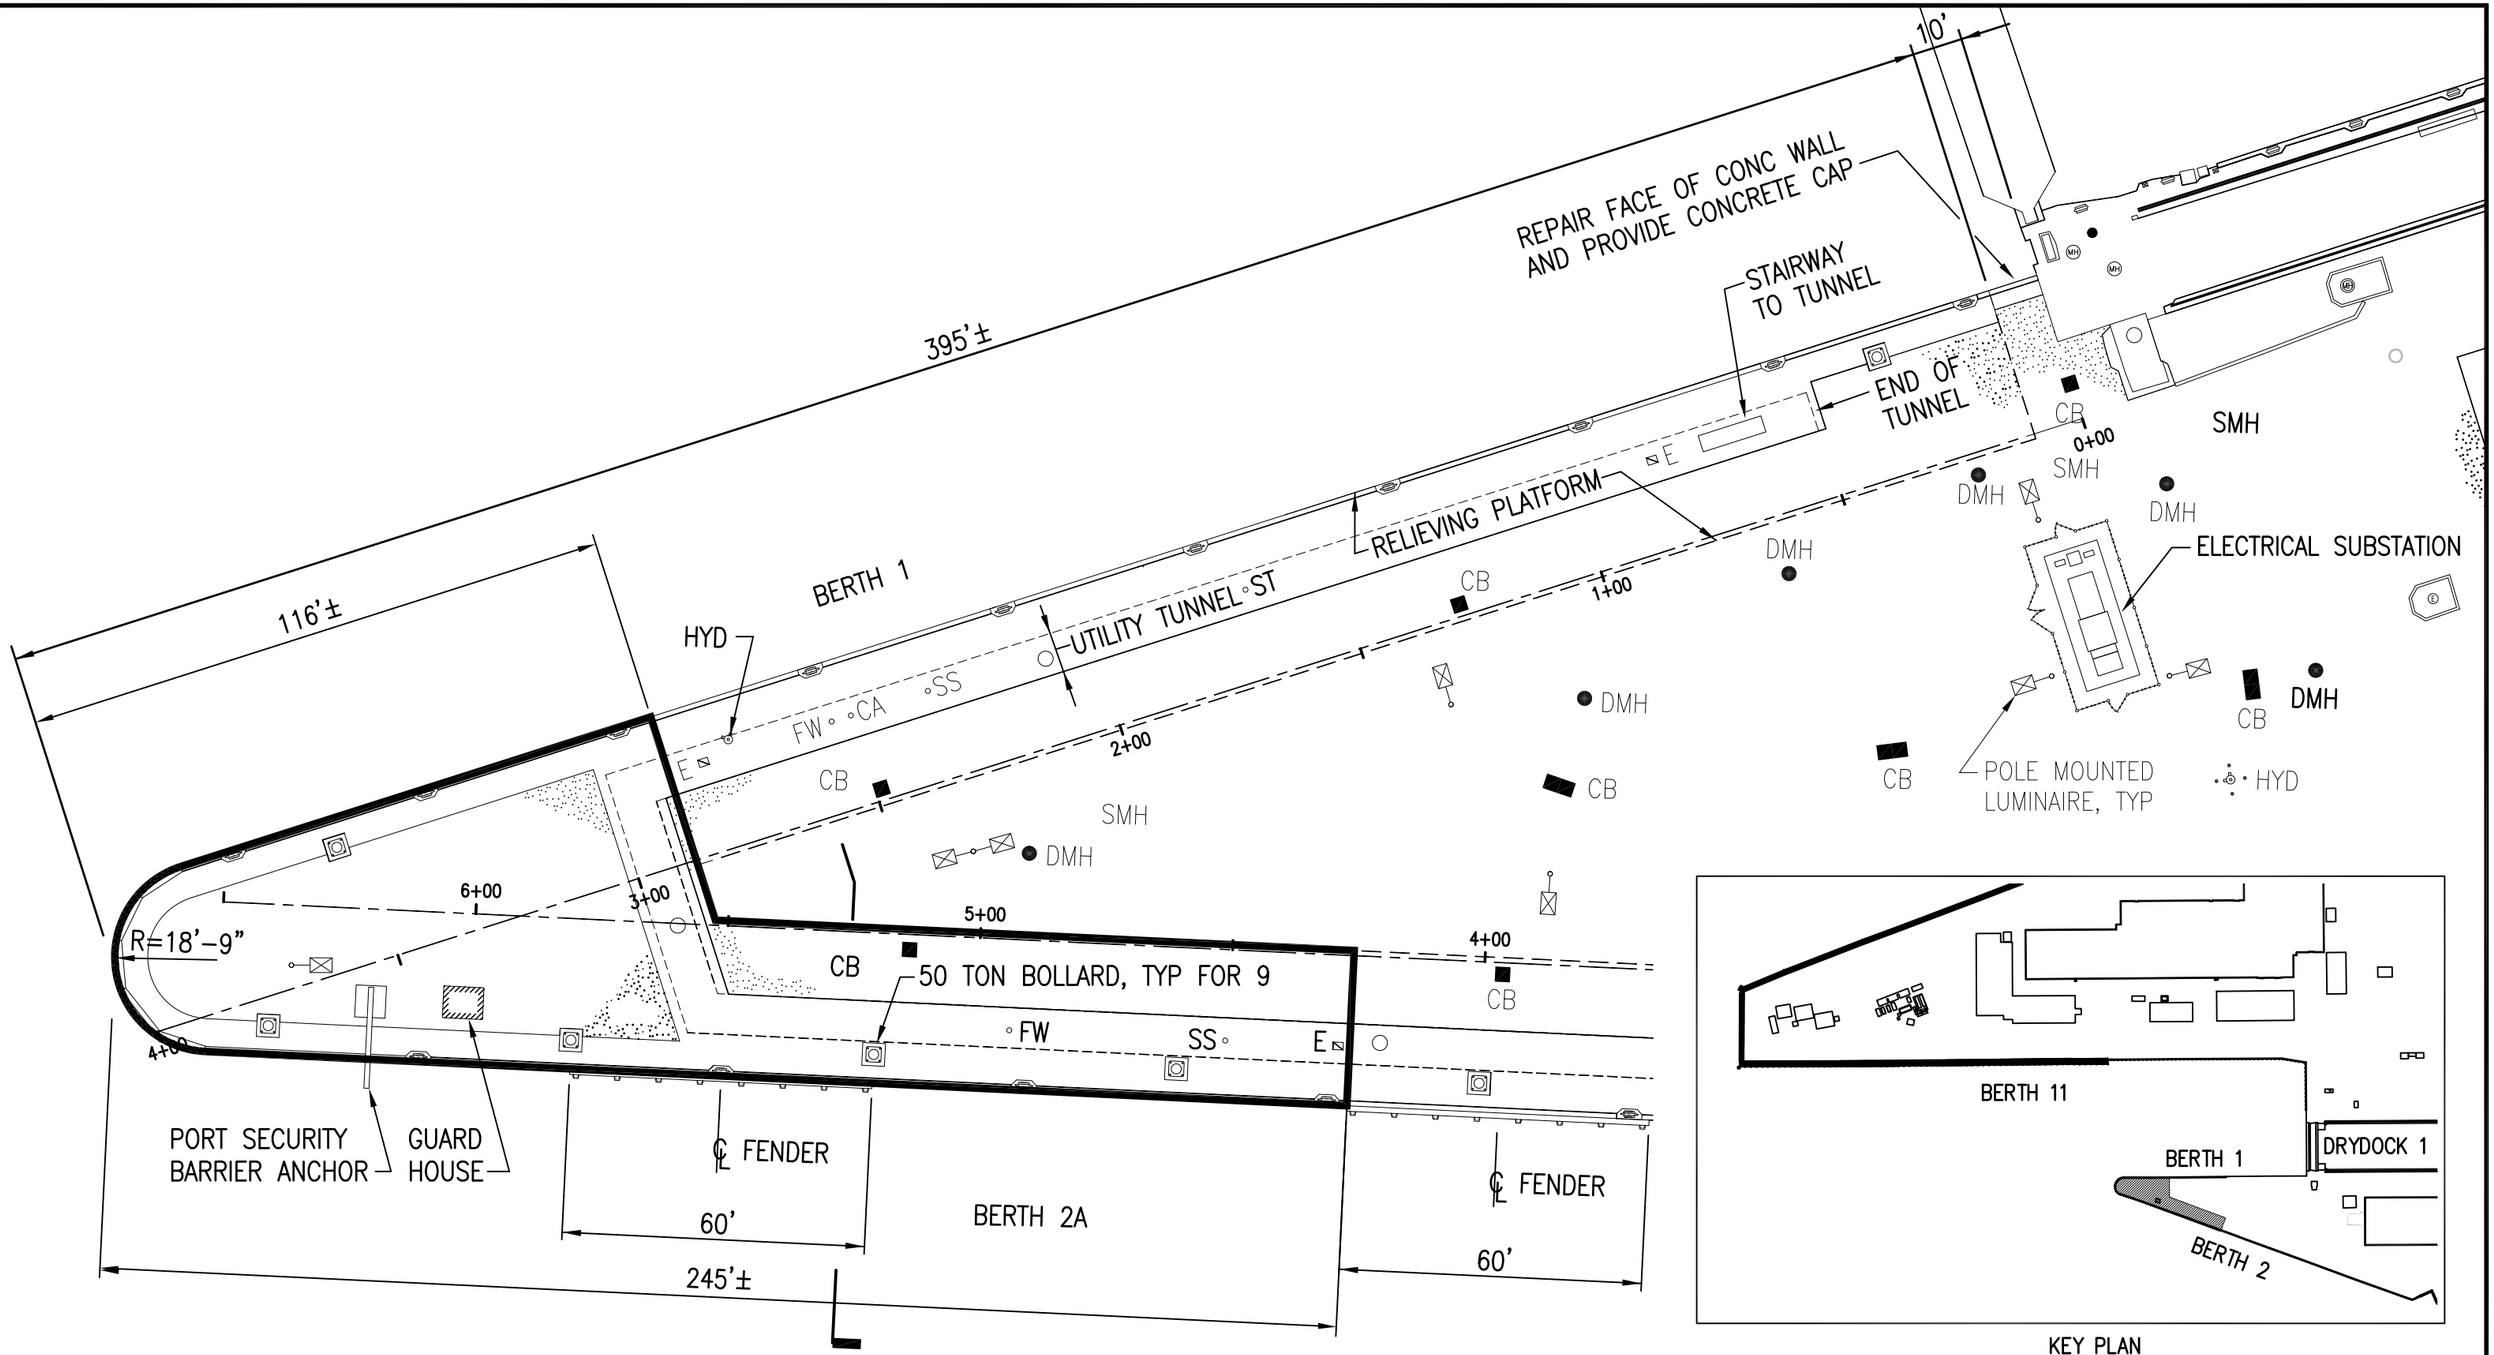

STAGING AREA

SCALE: 1"=30'

JULY 27, 2016

PORTSMOUTH NAVAL SHIPYARD KITTERY, MAINE

STRUCTURAL STABILIZATION AND REPAIRS TO BERTHS 1, 2A AND 2B

SKETCH SK-G-107-1