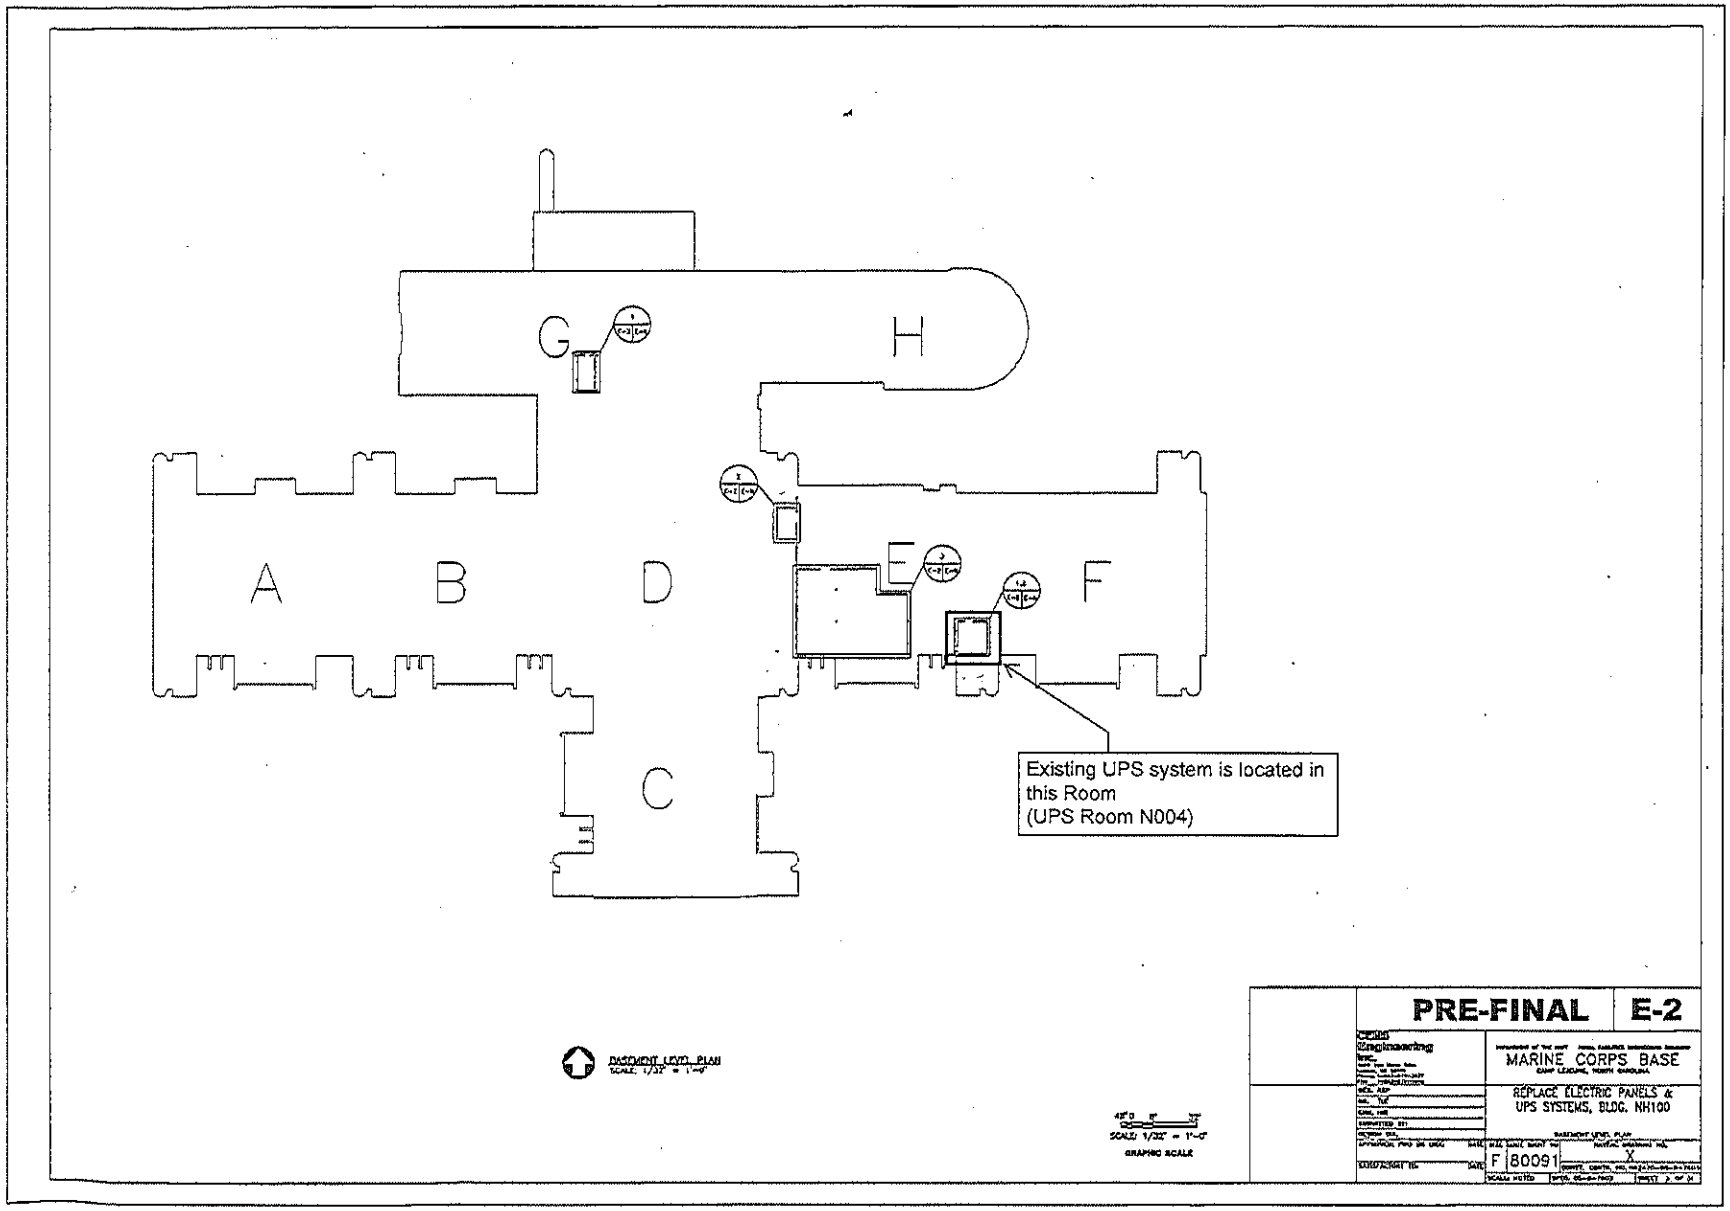Attachment E-02