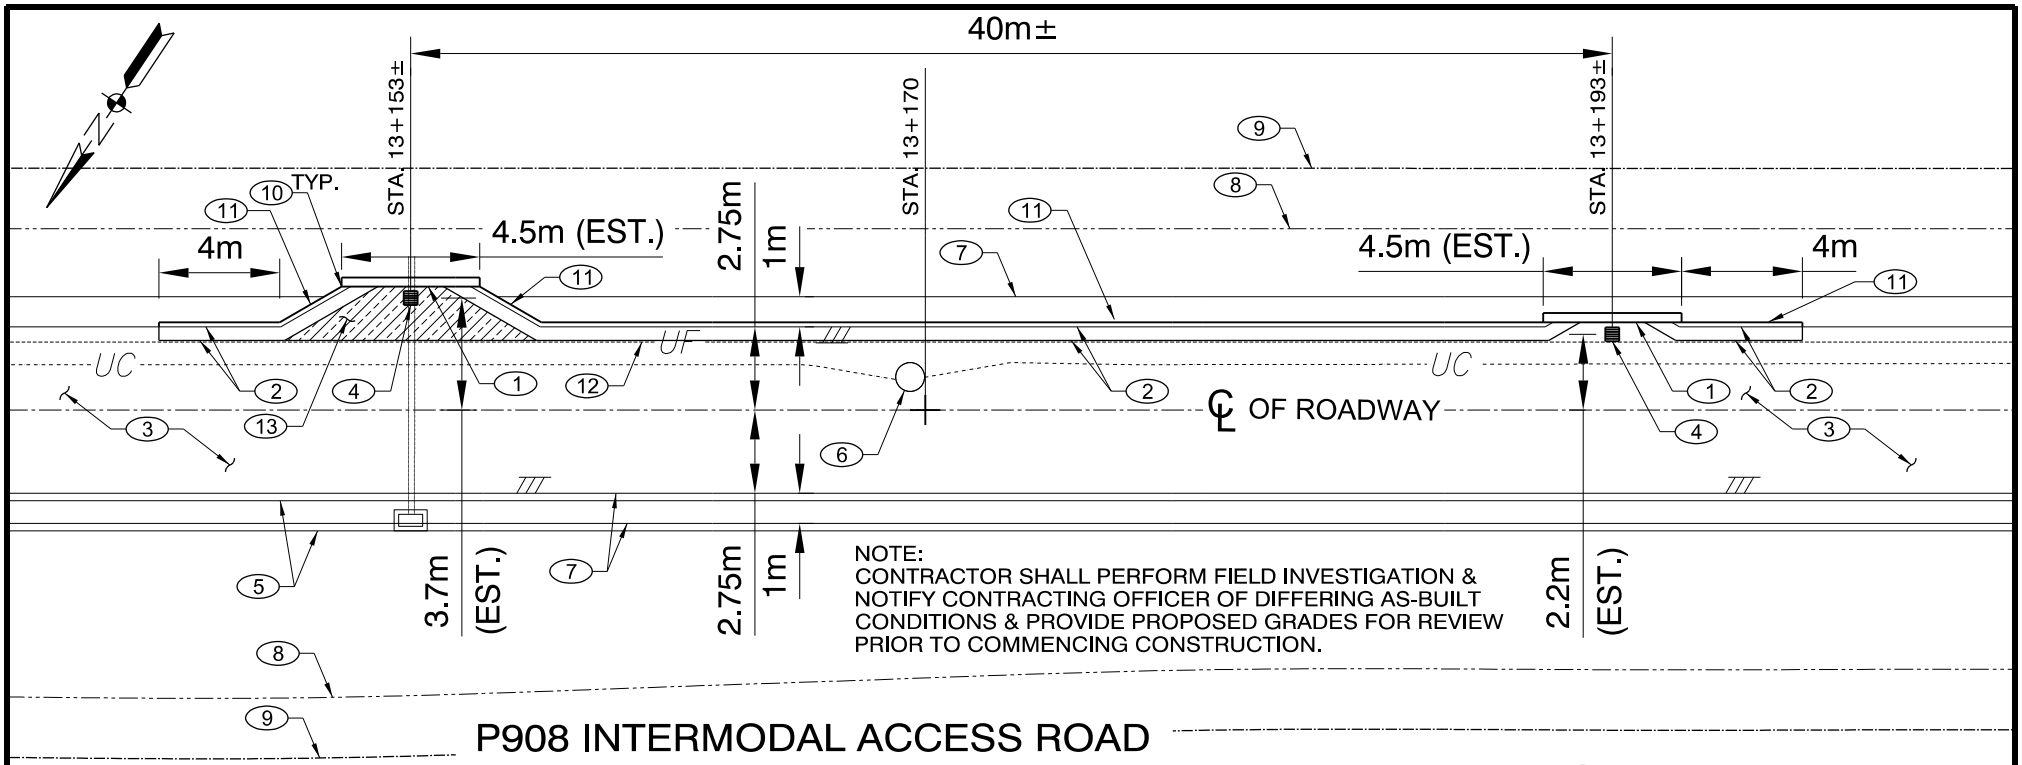

P908 INTERMODAL ACCESS ROAD
PARTIAL PLAN - CURB AND GUTTERS AT HEADWALLS (A)

NO SCALE

KEY NOTES:

1. FACE OF EXISTING HEADWALL. (INSTALLED SINCE COMPLETION OF DESIGN DRAWINGS.)
2. NEW SKETCH WORK - CURB & GUTTER LOCATION. SEE SUPP. SKETCH SKC-293-16 FOR TYP. SECTION.
3. ASPHALT PAVEMENT.
4. CENTERLINE OF EXISTING DRAIN. ADJUST RIM AS REQUIRED TO MATCH NEW GRADES.
5. * EXISTING TRENCH.
6. * EXISTING COMMUNICATION MANHOLE.
7. * GRAVEL SHOULDER.
8. * PROPERTY RIGHT OF WAY.
9. * PROPERTY EASEMENT.
10. NEW SKETCH WORK - CONCRETE CURB & GUTTER. BACK OF CURB TO TIE INTO CORNER OF EXISTING HEADWALL, TYP.. SEE SUPP. SKETCH SKC-293-16 FOR DETAIL GEOMETRY.
11. REMOVE AND DISPOSE OF EXISTING CONCRETE MUD SLAB & CONCRETE CURB.
12. EXISTING UNDERGROUND FUEL LINE.
13. NEW SKETCH WORK - ASPHALT PAVEMENT AROUND EXISTING DRAIN. MATCH NEW CURB & GUTTER GRADES & DESIGN DOCS. PAVEMENT.

SHEET NOTES:

1. ALL METRIC DIMENSIONS ON DETAILS ARE CALCULATED USING SOFT CONVERSION METHOD.
2. CONTRACTOR SHALL FAMILIARIZE HIMSELF WITH DRAIN, HEADWALL AND CURB LOCATIONS AND CONDITIONS FOR BIDDING PURPOSES.
3. * DENOTES "AS SHOWN ON THE DESIGN DOCUMENTS".

0 10 20 25m

1:25 ALL DIMENSIONS ARE METERS

RLF TranSystems
A LIMITED LIABILITY CORPORATION
TRANSYSTEMS
101 West Main Street ~ Suite 900
Norfolk ~ Virginia ~ USA
23510-1638
Phone 757-627-1112
Fax 757-627-1113
www.transystems.com

NAVFAC

SHEET TITLE: PARTIAL PLAN - CURB AND GUTTERS AT HEADWALLS

PROJECT: NSA SOUDA BAY CRETE, GREECE
P908 INTERMODAL ACCESS ROAD

DEPARTMENT OF THE NAVY
NAVAL FACILITIES EUROPE & SOUTHWEST ASIA

DATE 04/01/2016

SKC-292-16

PROJ NO: P307110160 EPROJ NO: 1130473 DATE: 4/1/2016