REVISIONS			
SYMBOL	DESCRIPTION	DATE	APPROVED

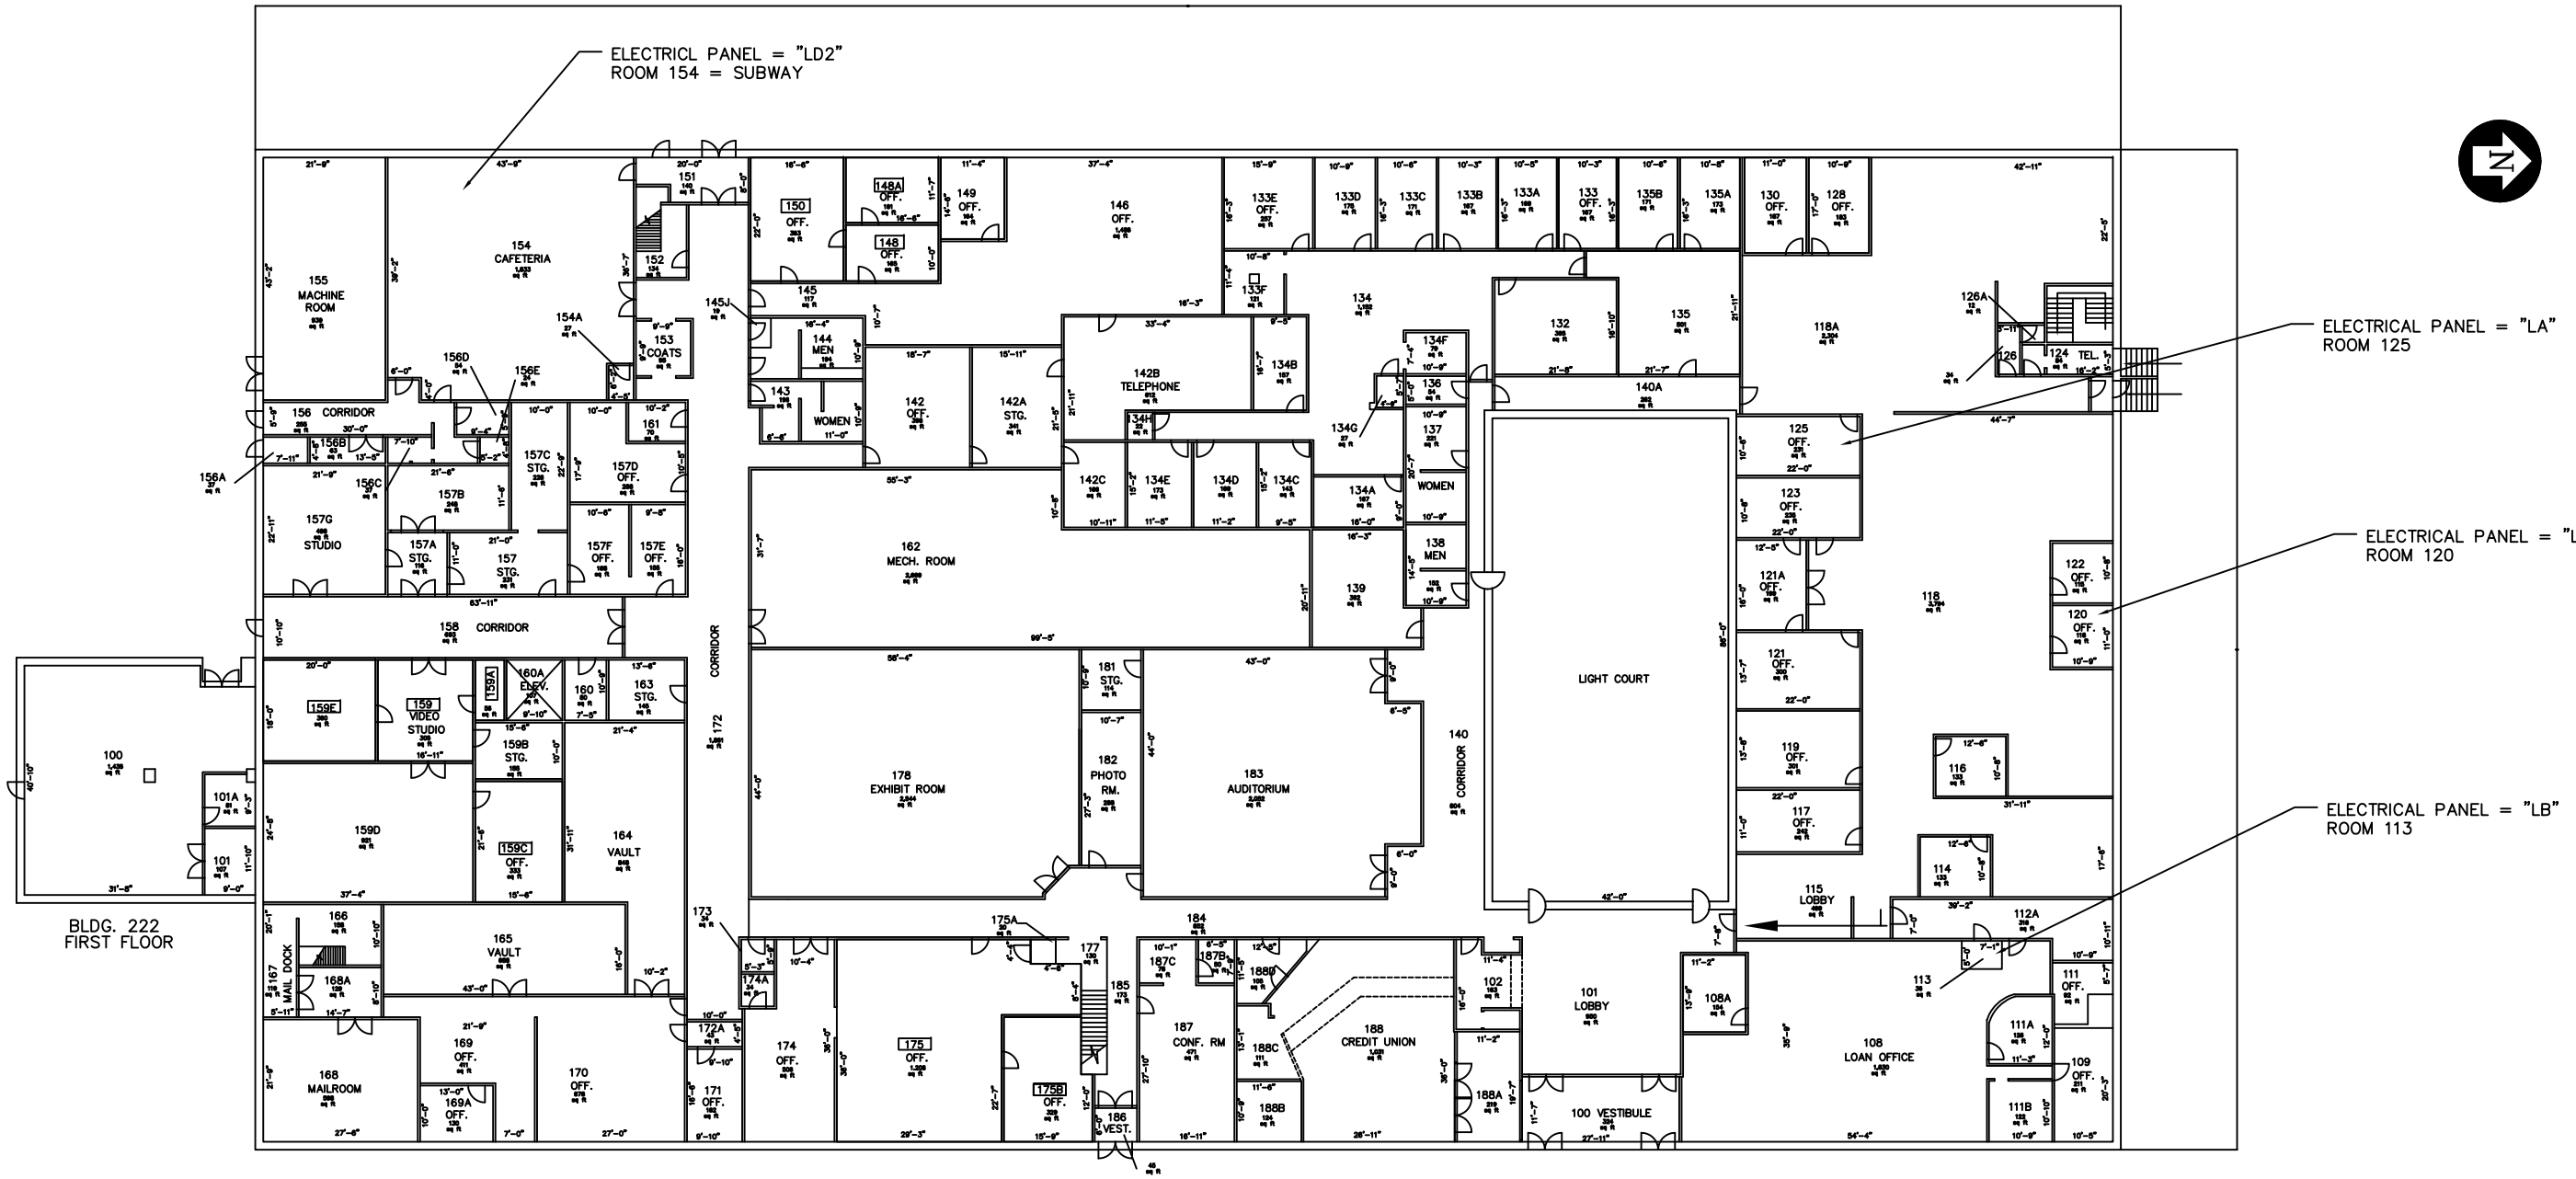

SCALE:	1\16"=1'-0"
FLOOR:	FIRST
BUILDING:	222

Updated 10/1/03

M1

DESIGN BOBBY REES - 08-19-15	DEPARTMENT OF THE NAVY NAVAL FACILITIES ENGINEERING COMMAND NAVAL RESEARCH LABORATORY WASHINGTON, D.C. 20375-5000
DRAWN BOBBY REES - 08-19-15	ELECTRICAL PANEL LOCATIONS FOR PERIMITER FCUS BLDG 222 – ELEC CLOSETS
CHECKED	
SUPV'R	
SAFETY OFF	
APPROVED: DATE	SIZE D · CODE IDENT NO. 80091 · NAVFAC DRAWING NO
APPROVED: DIRECTOR, R&D SERVICES DATE	CONSTR. CONTR. NO.
	SCALE: · SPEC. · SHEET 01 OF 02
	WR NO. 5449 · NRL DWG RDSD#