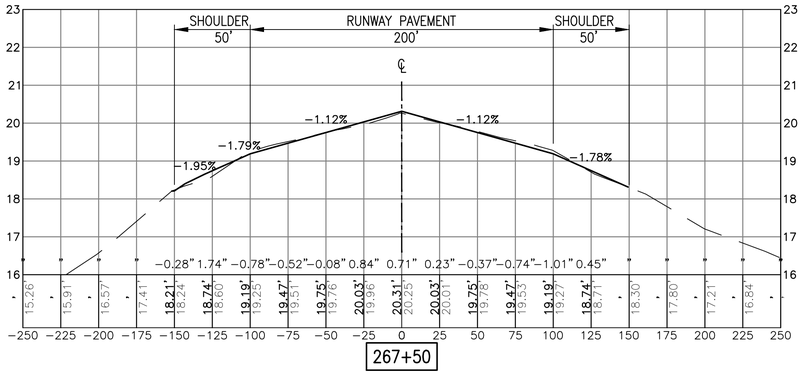

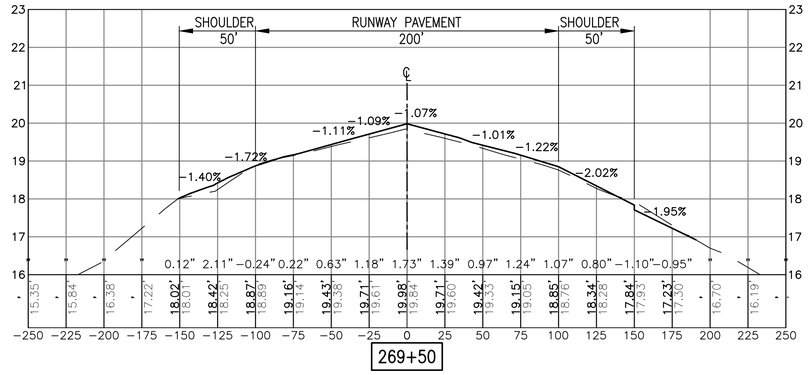

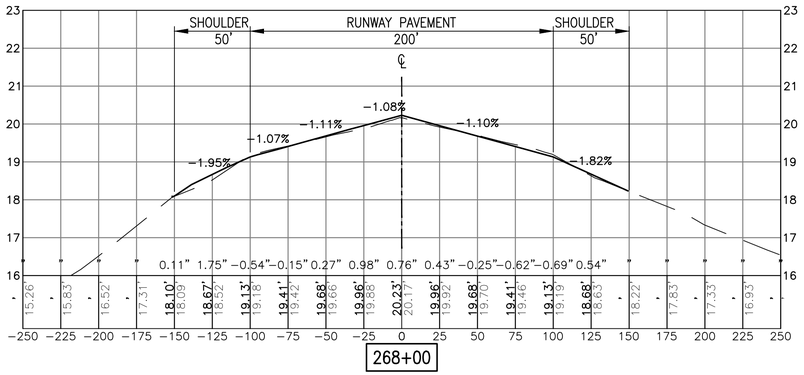

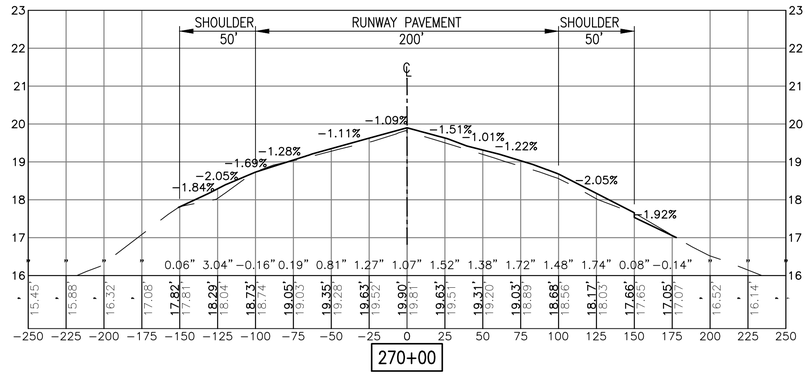

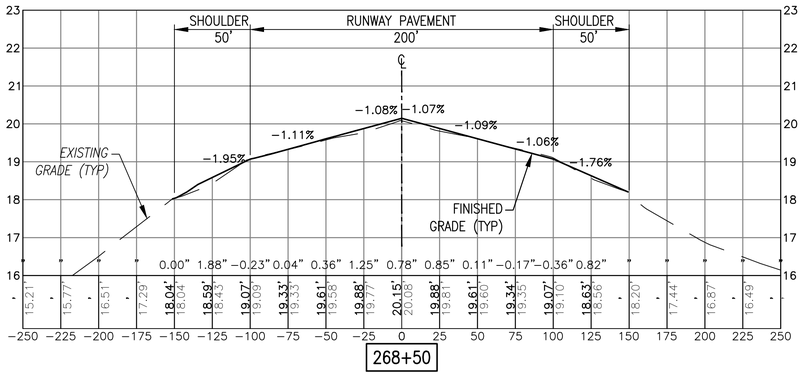

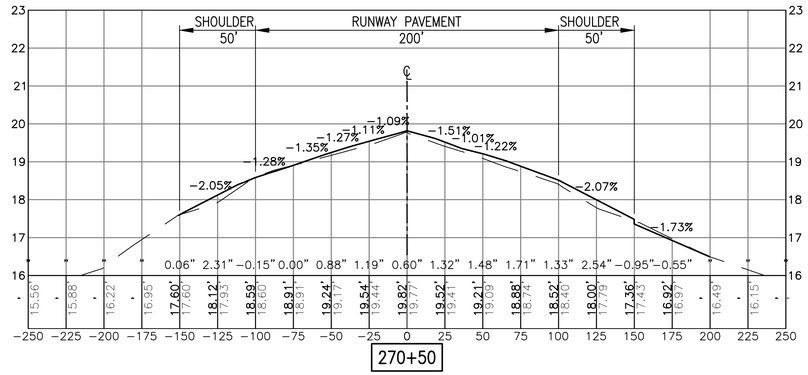

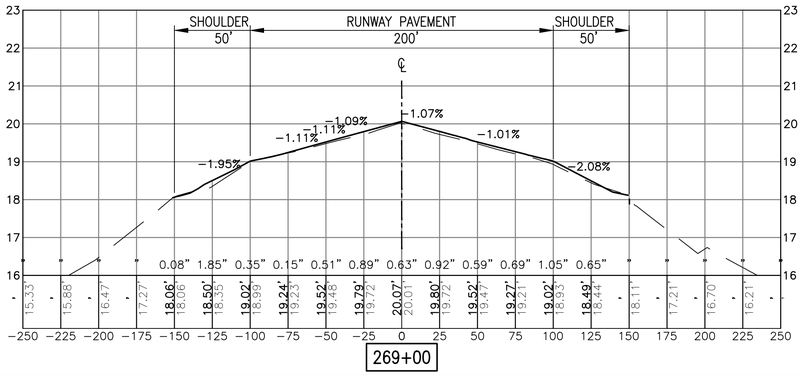

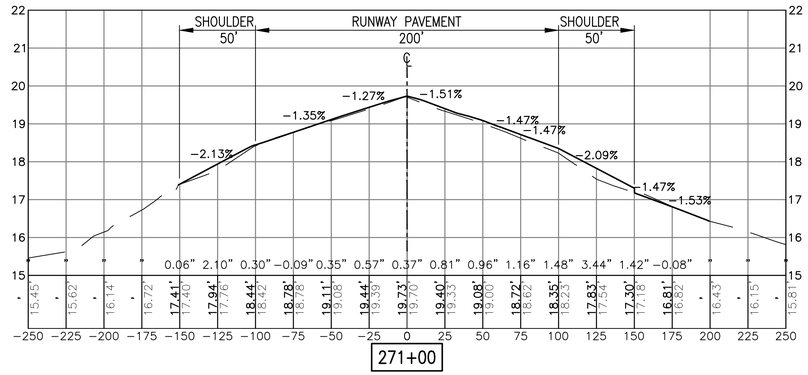

LEGEND:

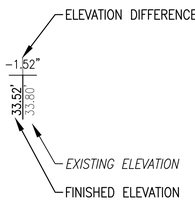

NOTE:

MDE NO 17-SF-0058

VERTICAL 1"=2' 0 2' 4' 8'

HORIZONTAL 1"=50' 0 50' 100' 200'

			APPR
			DATE
			DESCRIPTION
			SYM

NAVFAC

COMMONWEALTH OF PENNSYLVANIA
REGISTERED PROFESSIONAL
MARK J TIGER
ENGINEER
041439-E
SEAL

JOHNSON, MIRMIRAN & THOMPSON
Gannett Fleming
A Joint Venture
272 Bendix Road, Suite 260
Virginia Beach, Virginia, 23452
Telephone: (757) 499-1895
Web: www.jmt.com
A/E INFO

APPROVED

FOR COMMANDER NAVFAC

ACTIVITY

JAMES FLETCHER PER CHECKLIST
SATISFACTORY TO DATE 9/27/2016

DES DFD DRW BAC CHK MJT

PM/DM RH

BRANCH MANAGER

CHIEF ENG/ARCH E. GALLAHER, PE

DEPARTMENT OF THE NAVY
NAVAL FACILITIES ENGINEERING COMMAND
WASHINGTON, D.C.
NAVFAC WASHINGTON
NAVAL AIR STATION PATUXENT RIVER
PATUXENT RIVER, MARYLAND
IPT BLUE

REPAIR RUNWAYS 14-32 & 6-24 - PHASE 3
FY16 SPECIAL PROJECT RM12-2137

RUNWAY 6-24 CROSS SECTIONS - STA 267+50 - 271+00

SCALE: AS NOTED
EPROJECT NO.: 1382138
CONSTR. CONTR NO.: N40080-17-R-0002
NAVFAC DRAWING NO.: 13080143
SHEET 85 OF 206

CG309

DRAWFORM REVISION: 10 MARCH 2009

FILE NAME: G:\PHIPA\100863_009_fy16_repair_runways_1\CADD\Phase 3\general-civil_phase 3\x-SECTIONS\10-0863-009-C-309.dwg LAYOUT NAME: RUNWAY 6-24 SECTION PLOTTED: Tuesday, September 27, 2016 - 8:44am USER: BCrowell

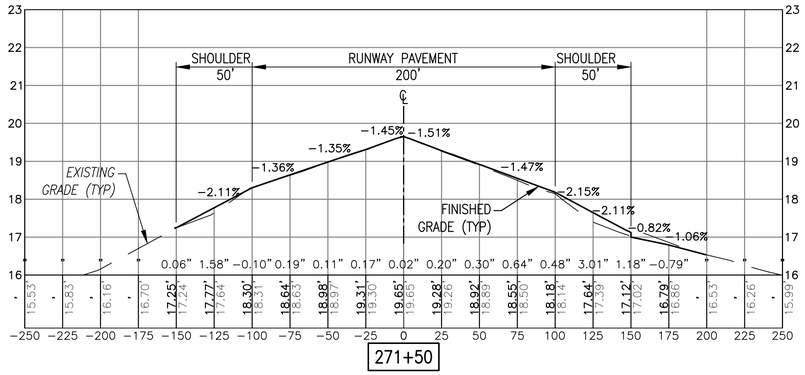

LEGEND:

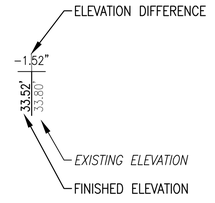

NOTE:

MDE NO 17-SF-0058

VERTICAL
1"=2'

HORIZONTAL
1"=50'

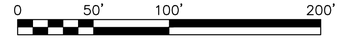

SYM	DESCRIPTION	DATE	APPR

NAVFAC

COMMONWEALTH OF PENNSYLVANIA
REGISTERED PROFESSIONAL
MARK J TIGER
ENGINEER
041439-E
SEAL

JOHNSON, MIRMIRAN & THOMPSON
Gannett Fleming
A Joint Venture
272 Bendix Road, Suite 260
Virginia Beach, Virginia, 23452
Telephone: (757) 499-1895
Web: www.jmt.com
A/E INFO

APPROVED
FOR COMMANDER NAVFAC

ACTIVITY
JAMES FLETCHER PER CHECKLIST
SATISFACTORY TO DATE 9/27/2016

DES	DFD	DRW	BAC	CHK	MJT

PM/DM RH
BRANCH MANAGER
CHIEF ENG/ARCH E. GALLAHER, PE

DEPARTMENT OF THE NAVY
NAVAL FACILITIES ENGINEERING COMMAND
NAVFAC WASHINGTON
WASHINGTON, D.C.
NAVAL AIR STATION PATUXENT RIVER
PATUXENT RIVER, MARYLAND
IPT BLUE

FY16 SPECIAL PROJECT RM12-2137
REPAIR RUNWAYS 14-32 & 6-24 - PHASE 3

RUNWAY 6-24 CROSS SECTIONS - STA 271+50 - 272+00

SCALE: AS NOTED
EPROJECT NO.: 1382138
CONSTR. CONTR. NO.: N40080-17-R-0002
NAVFAC DRAWING NO.: 13080144
SHEET 86 OF 206

CG310
DRAWFORM REVISION: 10 MARCH 2009

FILE NAME: G:\PHPA\100861_009_fy16_repair_runways_\CADD\Phase 3\general-civil_phase 3\V-SECTIONS\10-0863-009-C-310.dwg LAYOUT NAME: RUNWAY 6-24 SECTION PLOTTED: Tuesday, September 27, 2016 - 9:17am USER: BCrozentino

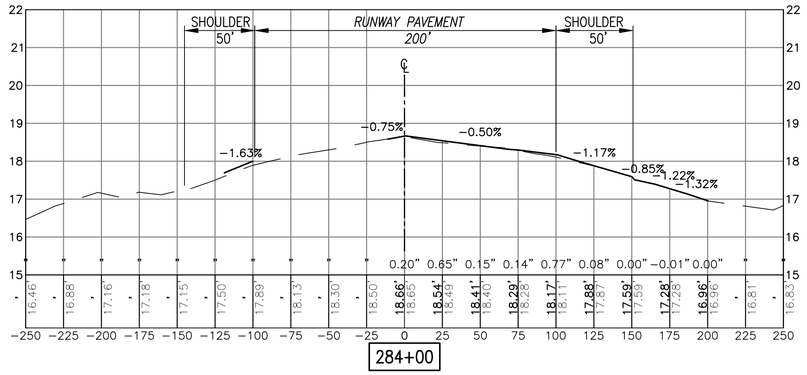

284+00

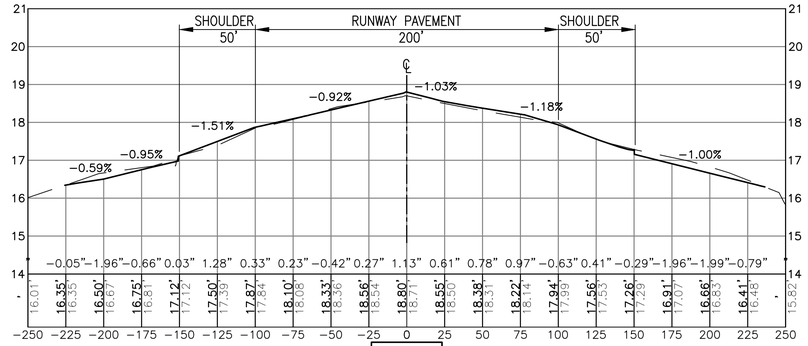

285+50

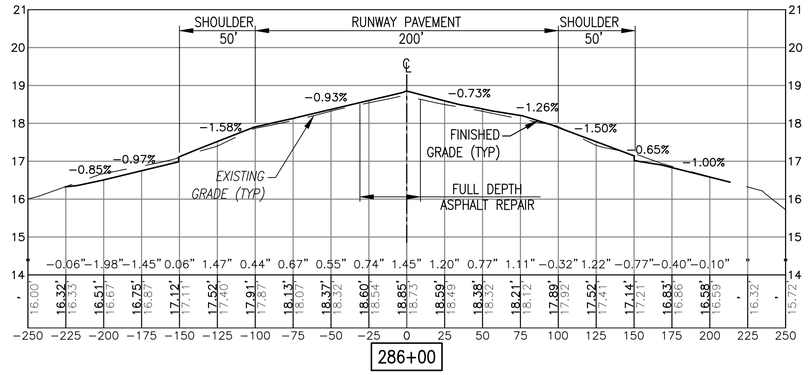

286+00

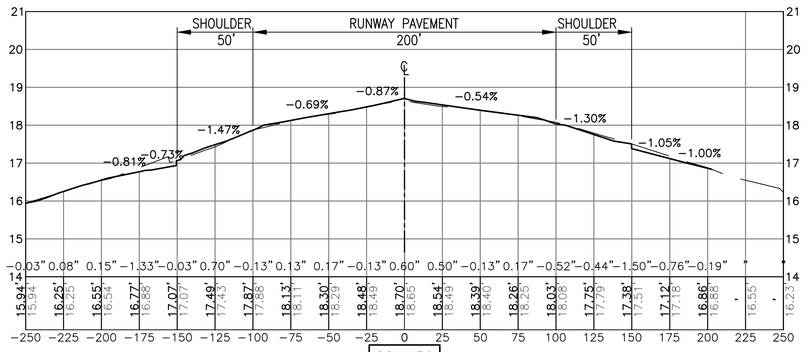

284+50

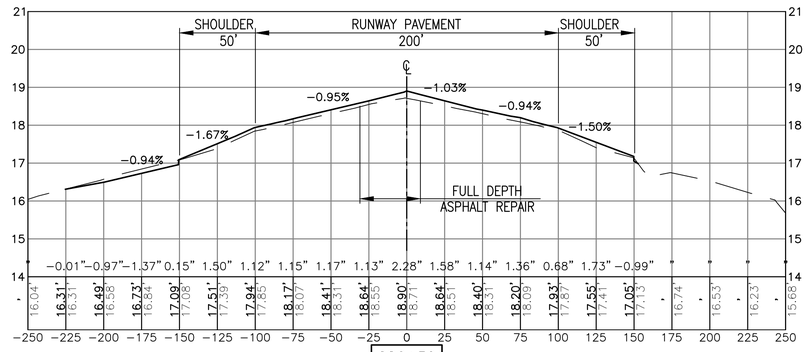

286+50

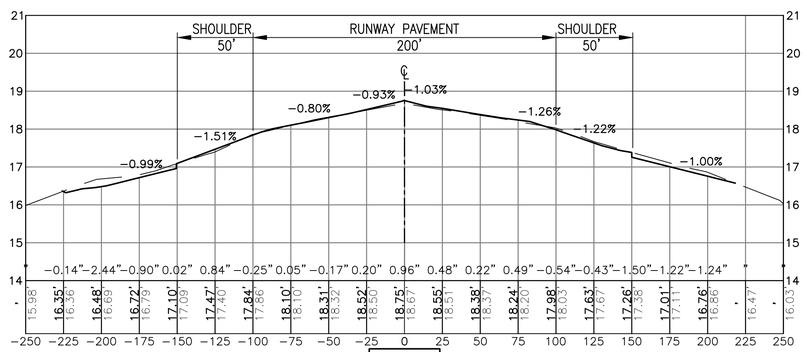

285+00

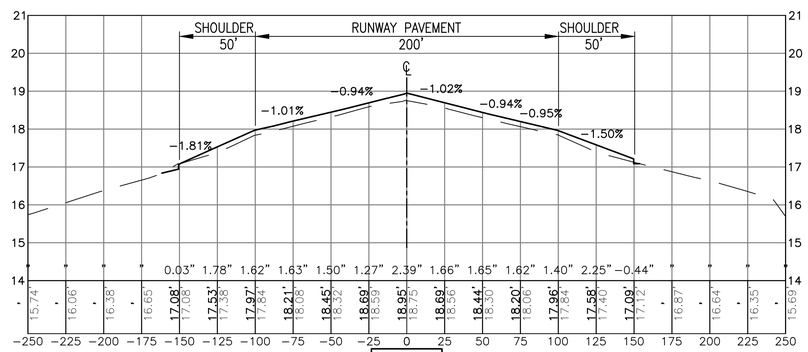

287+00

LEGEND:

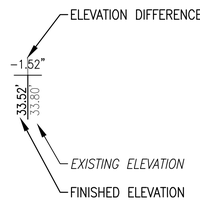

NOTE:

MDE NO 17-SF-0058

VERTICAL 1"=2'

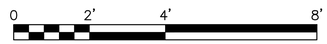

HORIZONTAL 1"=50'

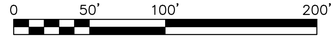

APPR	DATE	DESCRIPTION	SYM

NAVFAC

COMMONWEALTH OF PENNSYLVANIA
REGISTERED PROFESSIONAL
MARK J TIGER
ENGINEER
041439-E
SEAL

JOHNSON, MIRMIRAN & THOMPSON
Gannett Fleming
A Joint Venture
272 Bendix Road, Suite 260
Virginia Beach, Virginia, 23452
Telephone: (757) 499-1895
Web: www.jmt.com
A/E INFO

APPROVED

FOR COMMANDER NAVFAC

ACTIVITY

JAMES FLETCHER PER CHECKLIST
SATISFACTORY TO DATE 9/27/2016

DES	DFD	DRW	BAC	CHK	MJT
PM/DM	RH				
BRANCH MANAGER					
CHIEF ENG/ARCH	E. GALLAHER, PE				

DEPARTMENT OF THE NAVY
NAVAL FACILITIES ENGINEERING COMMAND
WASHINGTON, D.C.
NAVFAC WASHINGTON
NAVAL AIR STATION PATUXENT RIVER
PATUXENT RIVER, MARYLAND
FY16 SPECIAL PROJECT RM12-2137
REPAIR RUNWAYS 14-32 & 6-24 - PHASE 3
RUNWAY 6-24 CROSS SECTIONS - STA 283+50 - 287+00
IPT BLUE

SCALE:	AS NOTED
EPROJECT NO.:	1382138
CONSTR. CONTR. NO.	N40080-17-R-0002
NAVFAC DRAWING NO.	13080145
SHEET	87 OF 206

CG311

DRAWFORM REVISION: 10 MARCH 2009

FILE NAME: G:\PHRPA\100863_009_fy16_repair_runways_\CADD\Phase 3\general-civil_phase 3\x-SECTIONS\10-0863-009-C-311.dwg LAYOUT NAME: RUNWAY 6-24 SECTION PLOTTED: Tuesday, September 27, 2016 - 8:39am USER: BCinzentino

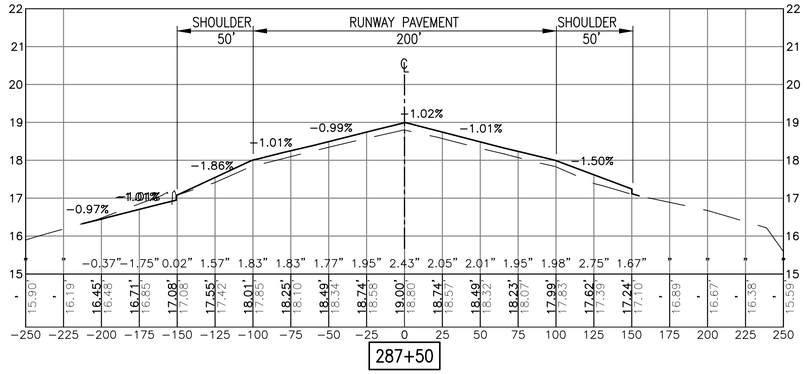

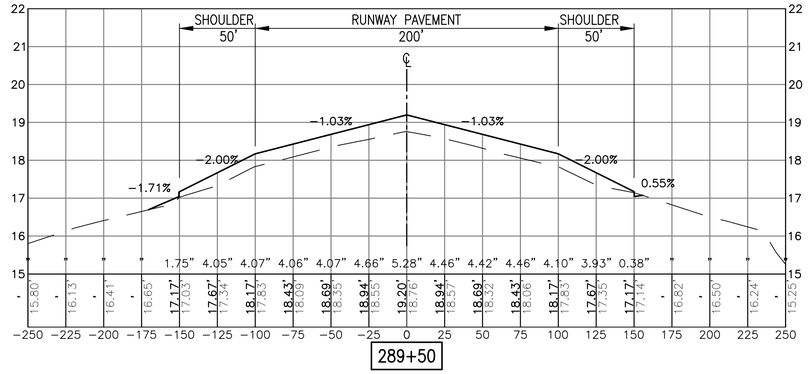

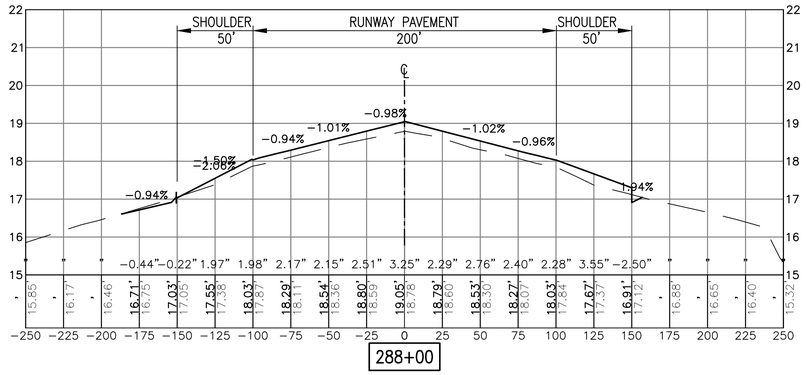

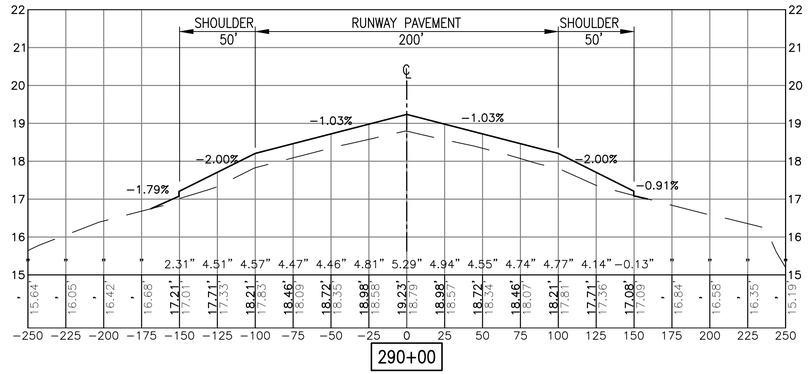

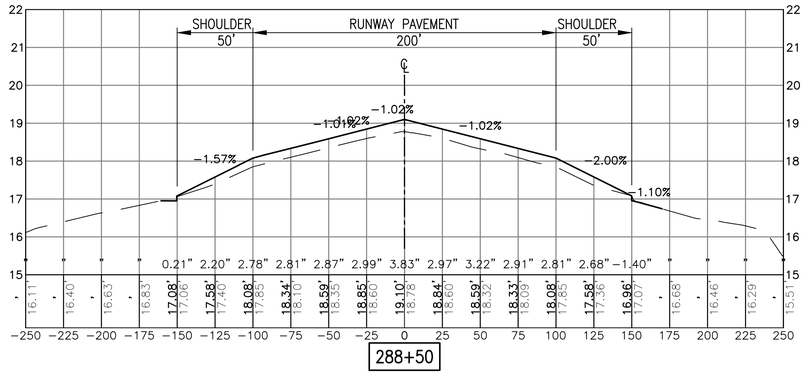

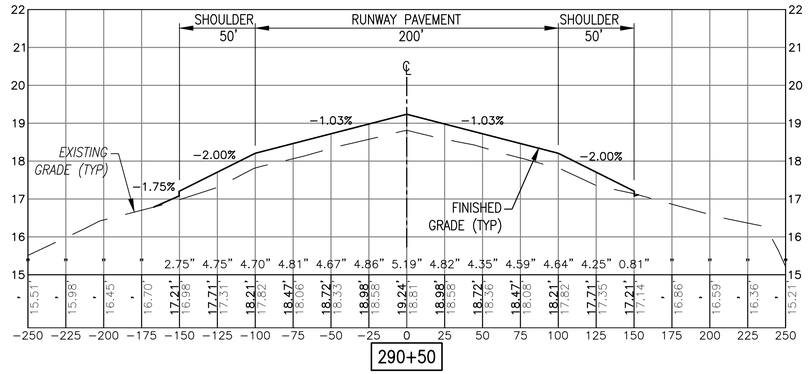

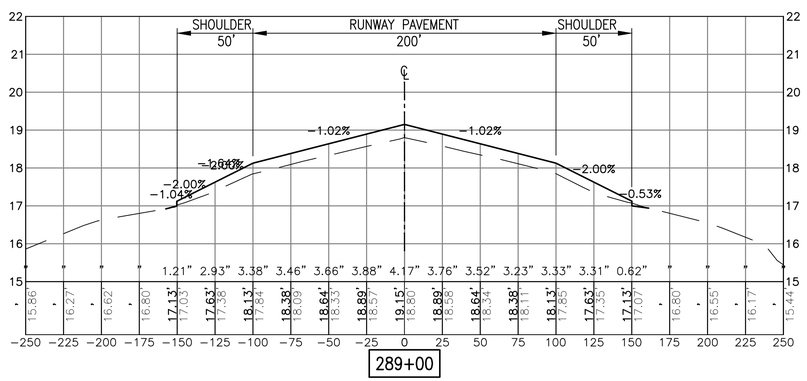

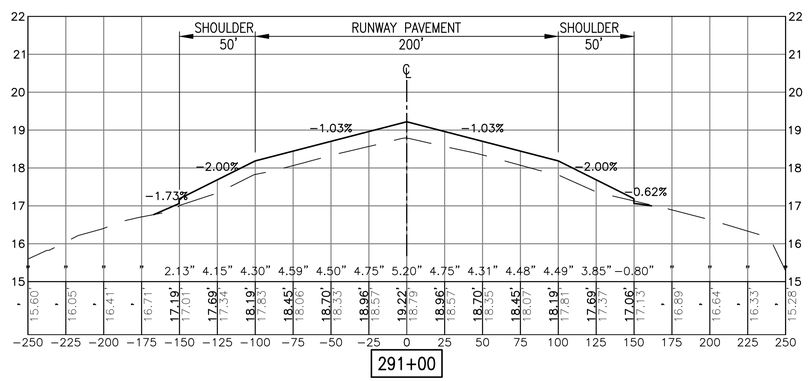

LEGEND:

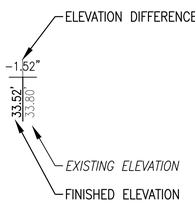

NOTE:

MDE NO 17-SF-0058

VERTICAL 1"=2' 0 2' 4' 8'

HORIZONTAL 1"=50' 0 50' 100' 200'

SYM	DESCRIPTION	DATE	APPR

NAVFAC

COMMONWEALTH OF PENNSYLVANIA — REGISTERED PROFESSIONAL — MARK J TIGER — ENGINEER 041439-E

SEAL

JOHNSON, MIRMIRAN & THOMPSON
Gannett Fleming
A Joint Venture
272 Bendix Road, Suite 260
Virginia Beach, Virginia, 23452
Telephone: (757) 499-1895
Web: www.jmt.com

A/E INFO

APPROVED

FOR COMMANDER NAVFAC

ACTIVITY

JAMES FLETCHER PER CHECKLIST
SATISFACTORY TO DATE 9/27/2016

DES DFD DRW BAC CHK MJT

PM/DM RH

BRANCH MANAGER

CHIEF ENG/ARCH E. GALLAHER, PE

DEPARTMENT OF THE NAVY
NAVAL FACILITIES ENGINEERING COMMAND
WASHINGTON, D.C.
NAVFAC WASHINGTON
NAVAL AIR STATION PATUXENT RIVER
PATUXENT RIVER, MARYLAND
IPT BLUE

FY16 SPECIAL PROJECT RM12-2137
REPAIR RUNWAYS 14-32 & 6-24 - PHASE 3

RUNWAY 6-24 CROSS SECTIONS - STA 287+50 - 291+00

SCALE: AS NOTED
EPROJECT NO.: 1382138
CONSTR. CONTR. NO.: N40080-17-R-0002
NAVFAC DRAWING NO.: 13080146
SHEET 88 OF 206

CG312

DRAWFORM REVISION: 10 MARCH 2009

FILE NAME: G:\PHRPA\100863_009_fy16_repair_runways_\CADD\Phase 3\general-civil_phase 3\x-SECTIONS\10-0863-009-C-312.dwg LAYOUT NAME: RUNWAY 6-24 SECTION PLOTTED: Tuesday, September 27, 2016 - 8:42am USER: BCovizentino

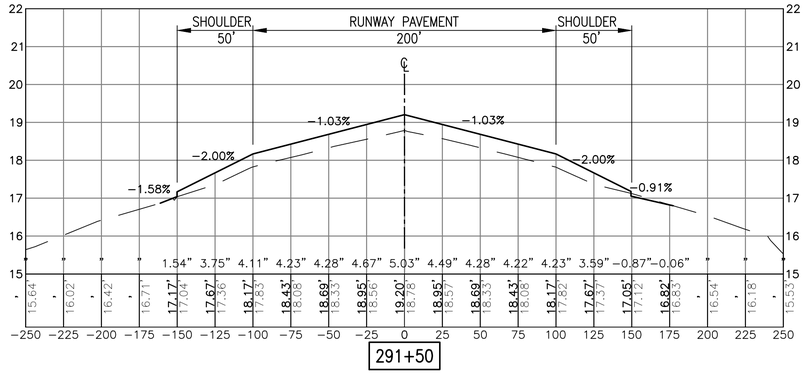

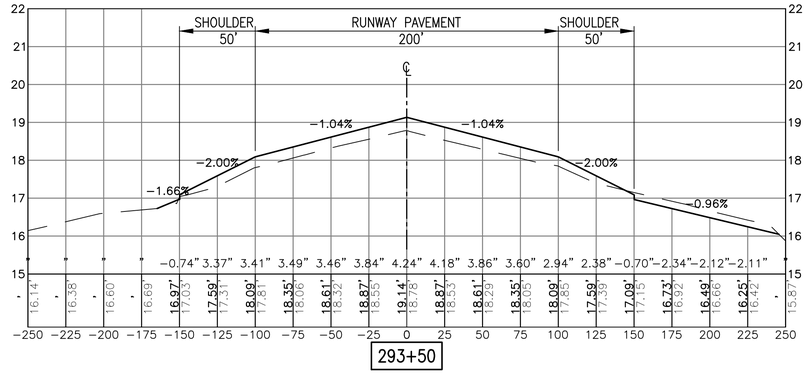

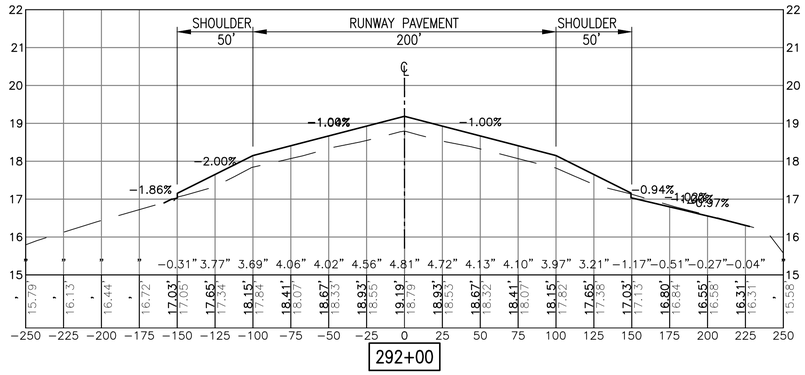

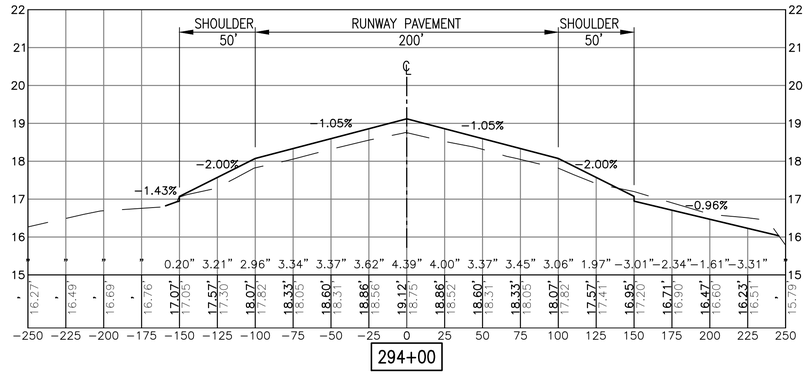

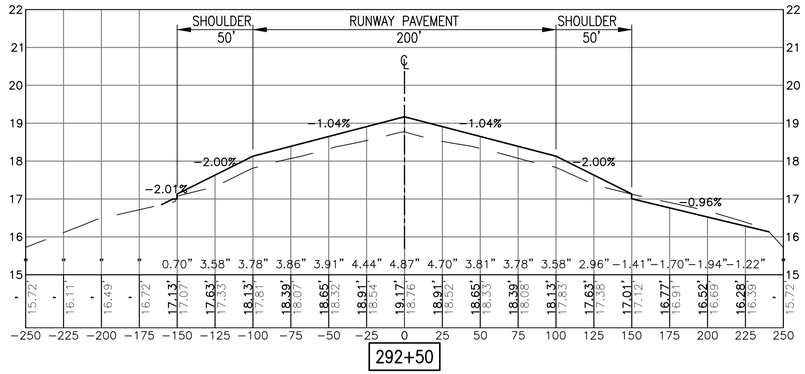

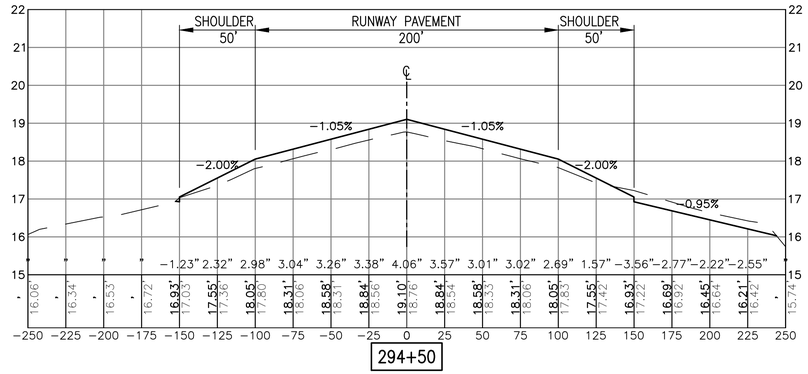

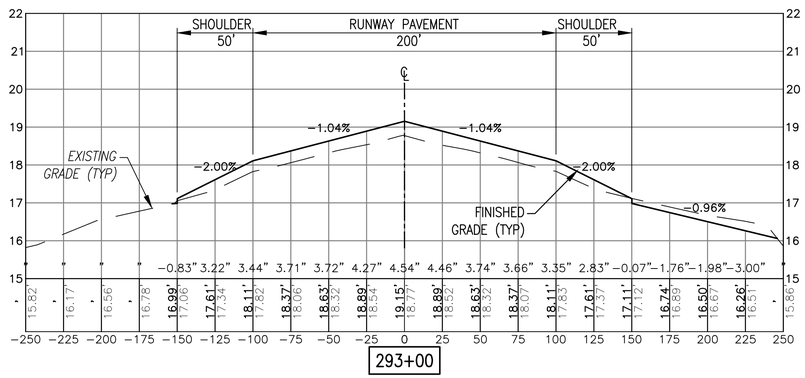

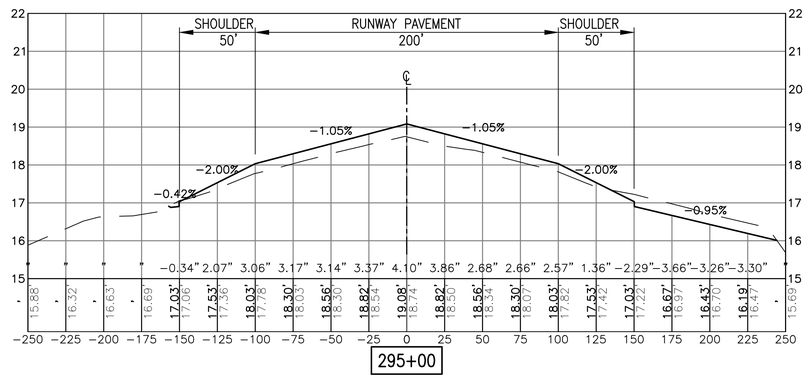

LEGEND:

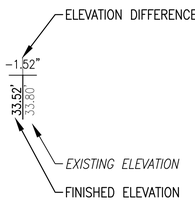

NOTE:

MDE NO 17-SF-0058

VERTICAL 1"=2' 0 2' 4' 8'

HORIZONTAL 1"=50' 0 50' 100' 200'

SYM	DESCRIPTION	DATE	APPR

NAVFAC

COMMONWEALTH OF PENNSYLVANIA
REGISTERED PROFESSIONAL
MARK J TIGER
ENGINEER
041439-E
SEAL

JOHNSON, MIRMIRAN & THOMPSON
Gannett Fleming
A Joint Venture
272 Bendix Road, Suite 260
Virginia Beach, Virginia, 23452
Telephone: (757) 499-1895
Web: www.jmt.com
A/E INFO

APPROVED

FOR COMMANDER NAVFAC

ACTIVITY

JAMES FLETCHER PER CHECKLIST
SATISFACTORY TO DATE 9/27/2016

DES DFD DRW BAC CHK MJT

PM/DM RH

BRANCH MANAGER

CHIEF ENG/ARCH E. GALLAHER, PE

DEPARTMENT OF THE NAVY
NAVAL FACILITIES ENGINEERING COMMAND
WASHINGTON, D.C.
NAVFAC WASHINGTON
NAVAL AIR STATION PATUXENT RIVER
PATUXENT RIVER, MARYLAND
IPT BLUE

REPAIR RUNWAYS 14-32 & 6-24 - PHASE 3
FY16 SPECIAL PROJECT RM12-2137

RUNWAY 6-24 CROSS SECTIONS - STA 291+50 - 295+00

SCALE: AS NOTED
EPROJECT NO.: 1382138
CONSTR. CONTR. NO.: N40080-17-R-0002
NAVFAC DRAWING NO.: 13080147
SHEET 89 OF 206

CG313

DRAWFORM REVISION: 10 MARCH 2009

FILE NAME: G:\PHIPA\100863_009_fy16_repair_runways_\CADD\Phase 3\general-civil_phase 3\x-SECTIONS\10-0863-009-C-313.dwg LAYOUT NAME: RUNWAY 6-24 SECTION PLOTTED: Tuesday, September 27, 2016 - 8:45am USER: BCronzenlino

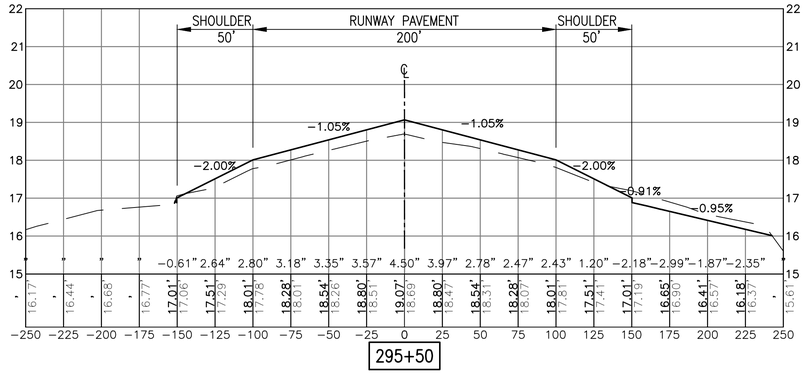

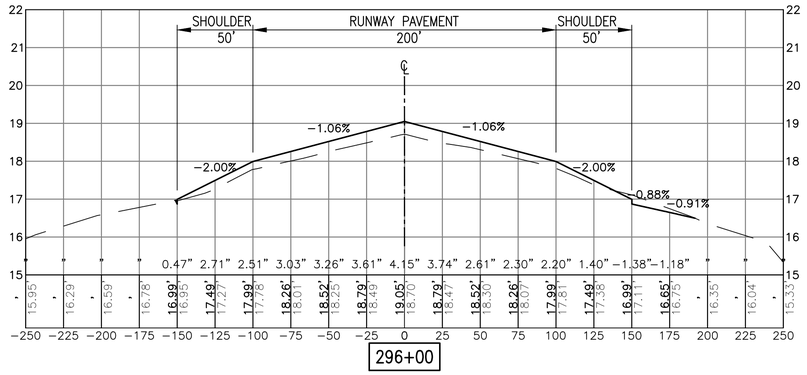

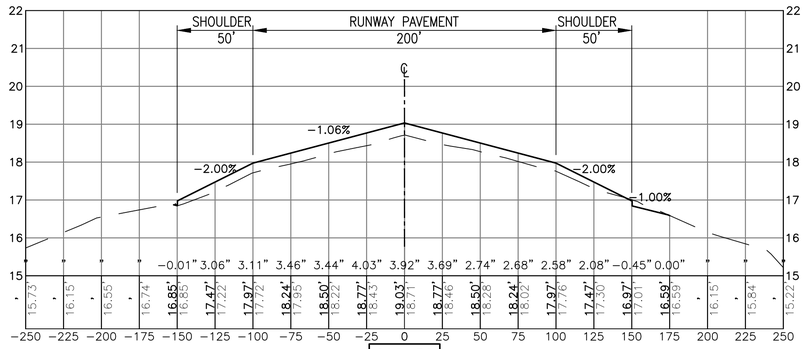

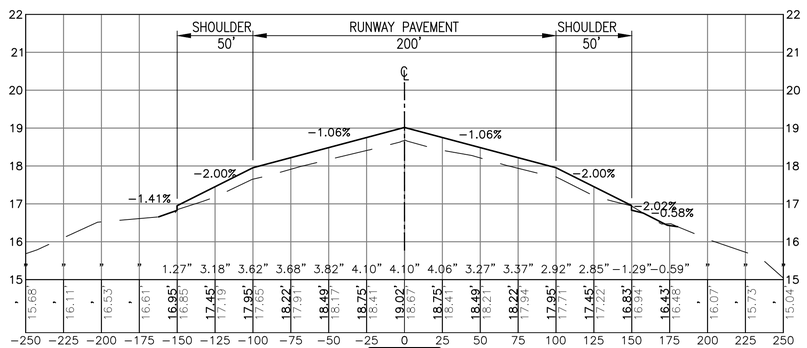

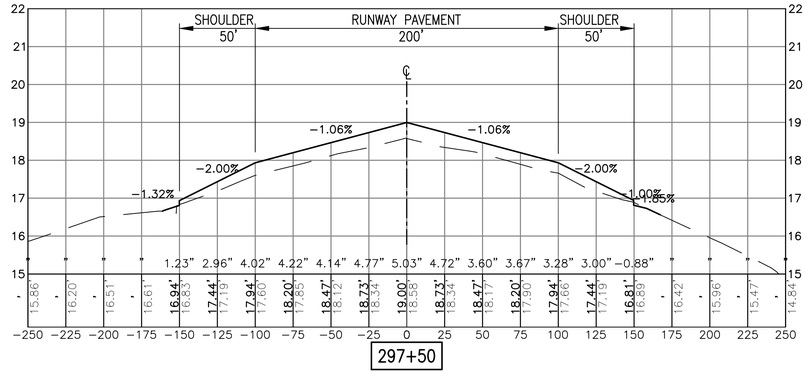

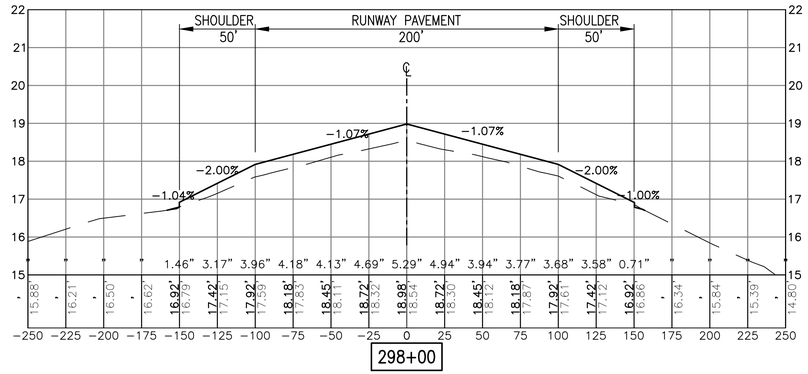

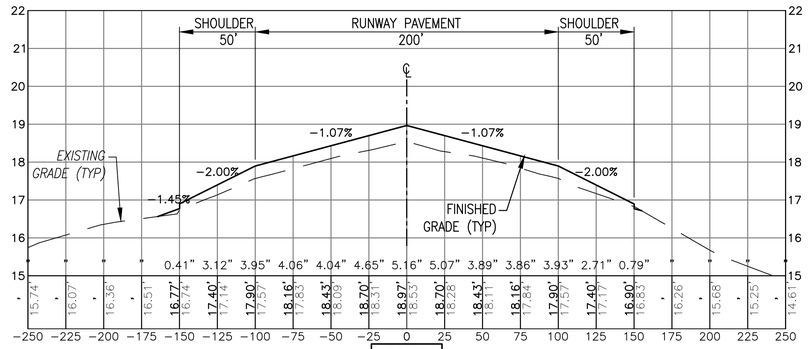

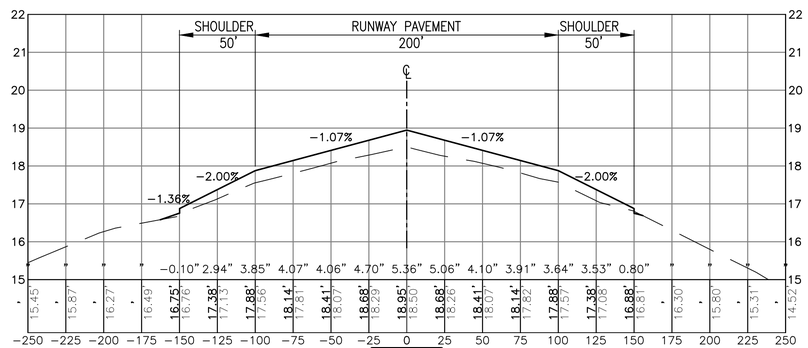

LEGEND:

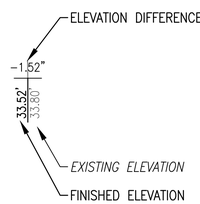

NOTE:

MDE NO 17-SF-0058

VERTICAL 1"=2'

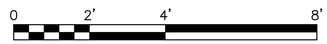

HORIZONTAL 1"=50'

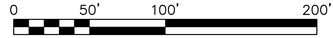

SYM	DESCRIPTION	DATE	APPR

NAVFAC

COMMONWEALTH OF PENNSYLVANIA
REGISTERED PROFESSIONAL
MARK J TIGER
ENGINEER
041439-E
SEAL

JOHNSON, MIRMIRAN & THOMPSON
Gannett Fleming
A Joint Venture
272 Bendix Road, Suite 260
Virginia Beach, Virginia, 23452
Telephone: (757) 499-1895
Web: www.jmt.com
A/E INFO

APPROVED

FOR COMMANDER NAVFAC

ACTIVITY

JAMES FLETCHER PER CHECKLIST
SATISFACTORY TO DATE 9/27/2016

DES	DRW	CHK
DFD	BAC	MJT

PM/DM RH

BRANCH MANAGER

CHIEF ENG/ARCH E. GALLAHER, PE

DEPARTMENT OF THE NAVY
NAVAL FACILITIES ENGINEERING COMMAND
WASHINGTON, D.C.
NAVFAC WASHINGTON
NAVAL AIR STATION PATUXENT RIVER
PATUXENT RIVER, MARYLAND
IPT BLUE

REPAIR RUNWAYS 14-32 & 6-24 - PHASE 3
FY16 SPECIAL PROJECT RM12-2137

RUNWAY 6-24 CROSS SECTIONS - STA 295+50 - 299+00

SCALE:	AS NOTED
EPROJECT NO.:	1382138
CONSTR. CONTR. NO.	N40080-17-R-0002
NAVFAC DRAWING NO.	13080148
SHEET	90 OF 206

CG314

DRAWFORM REVISION: 10 MARCH 2009

FILE NAME: G:\PHIPA\100863_009_fy16_repair_runways_\CADD\Phase 3\general-civil_phase 3\x-SECTIONS\10-0863-009-C-314.dwg LAYOUT NAME: RUNWAY 6-24 SECTION PLOTTED: Tuesday, September 27, 2016 - 8:48am USER: BCinzentino

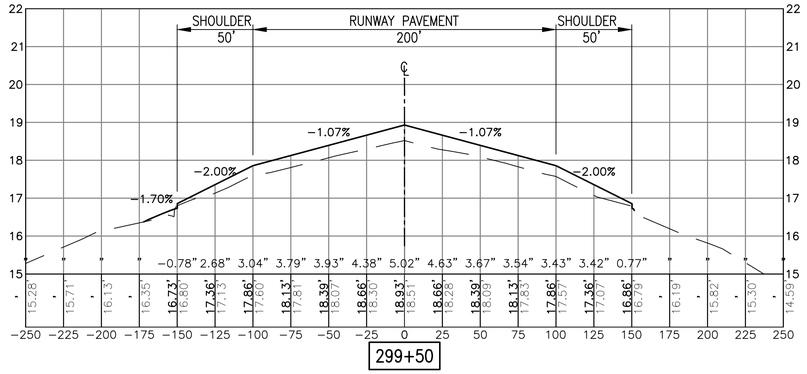

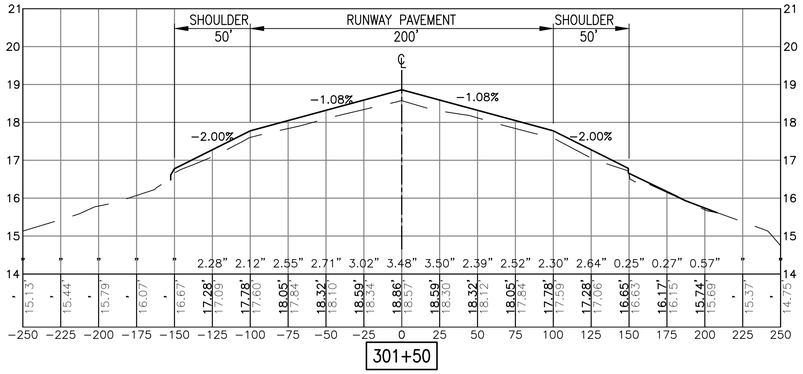

VERTICAL
1"=2'
0 2' 4' 8'
HORIZONTAL
1"=50'
0 50' 100' 200'

LEGEND:

ELEVATION DIFFERENCE
-1.52"
33.52'
33.80'
EXISTING ELEVATION
FINISHED ELEVATION

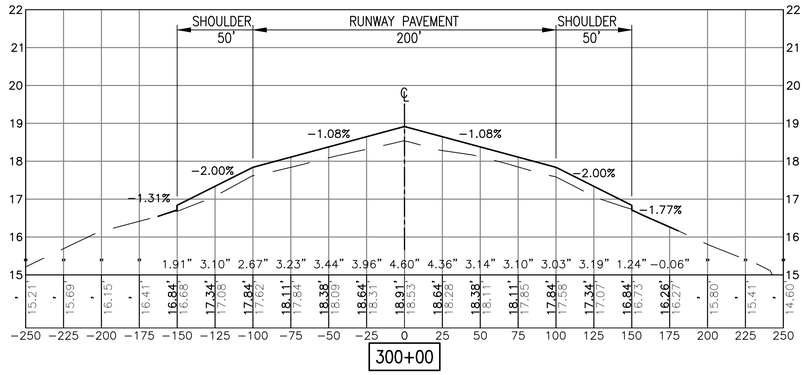

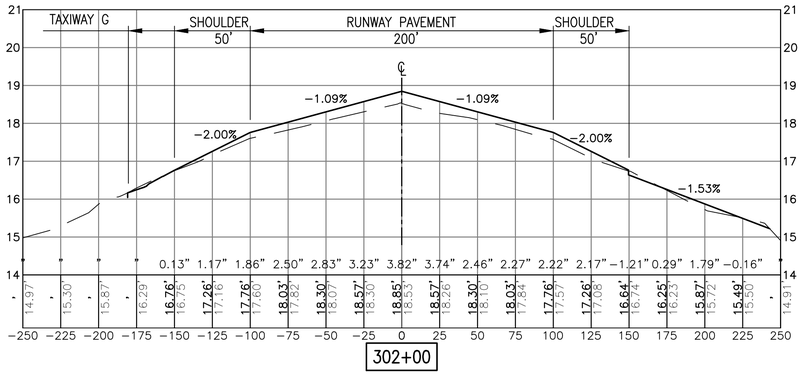

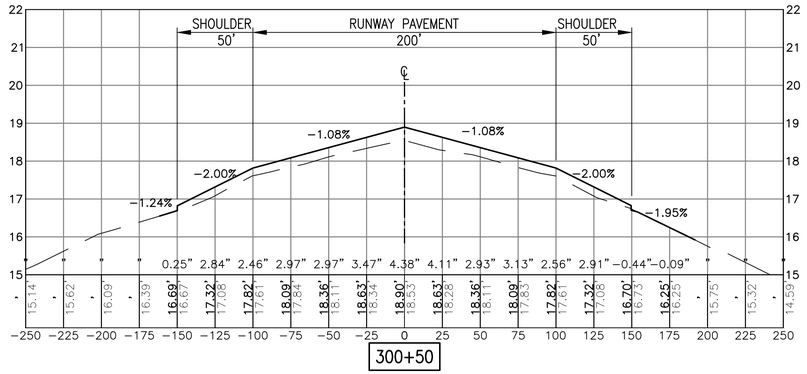

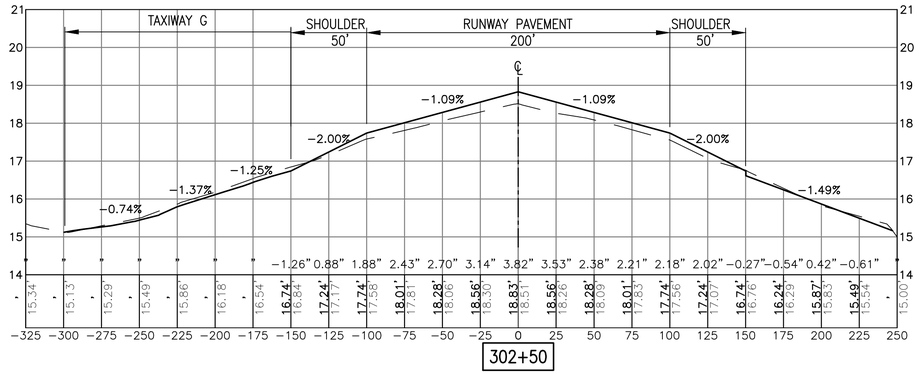

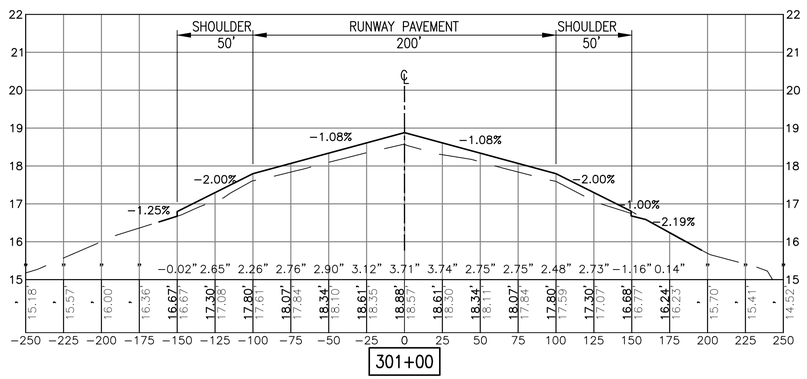

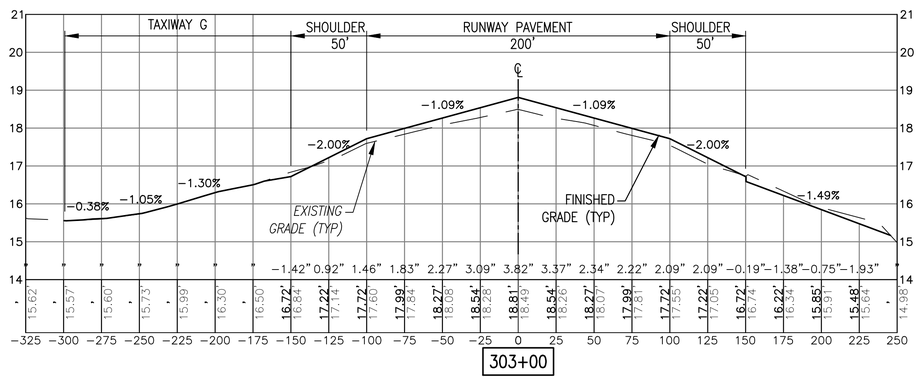

NOTE:
MDE NO 17-SF-0058

APPR	DATE	DESCRIPTION	SYM

NAVFAC

COMMONWEALTH OF PENNSYLVANIA
REGISTERED PROFESSIONAL
MARK J TIGER
ENGINEER
041439-E
SEAL

JOHNSON, MIRMIRAN & THOMPSON
Gannett Fleming
A Joint Venture
272 Bendix Road, Suite 260
Virginia Beach, Virginia, 23452
Telephone: (757) 499-1895
Web: www.jmt.com
A/E INFO

APPROVED
FOR COMMANDER NAVFAC
ACTIVITY
JAMES FLETCHER PER CHECKLIST
SATISFACTORY TO DATE 9/27/2016
DES DFD DRW BAC CHK MJT
PM/DM RH
BRANCH MANAGER
CHIEF ENG/ARCH E. GALLAHER, PE

DEPARTMENT OF THE NAVY
NAVAL FACILITIES ENGINEERING COMMAND
WASHINGTON, D.C.
NAVFAC WASHINGTON
NAVAL AIR STATION PATUXENT RIVER
PATUXENT RIVER, MARYLAND
IPT BLUE

REPAIR RUNWAYS 14-32 & 6-24 - PHASE 3
FY16 SPECIAL PROJECT RM12-2137
RUNWAY 6-24 CROSS SECTIONS - STA 299+50 - 303+00

SCALE: AS NOTED
EPROJECT NO.: 1382138
CONSTR. CONTR NO.: N40080-17-R-0002
NAVFAC DRAWING NO.: 13080149
SHEET 91 OF 206

CG315

DRAWFORM REVISION: 10 MARCH 2009

FILE NAME: G:\PHRPA\100863_009_fy16_repair_runways_\CADD\Phase 3\general-civil_phase 3\X-SECTIONS\10-0863-009-C-315.dwg LAYOUT NAME: RUNWAY 6-24 SECTION PLOTTED: Tuesday, September 27, 2016 - 8:52am USER: BCorzentino

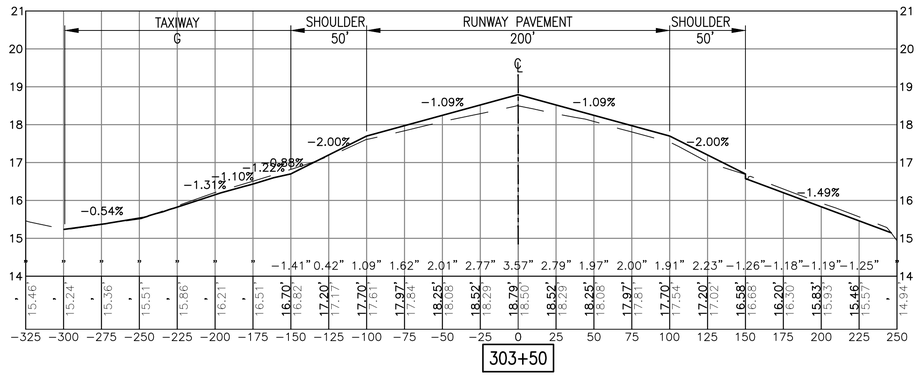

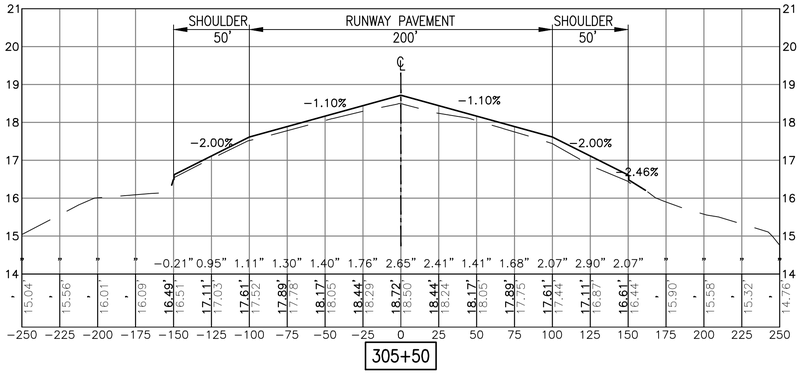

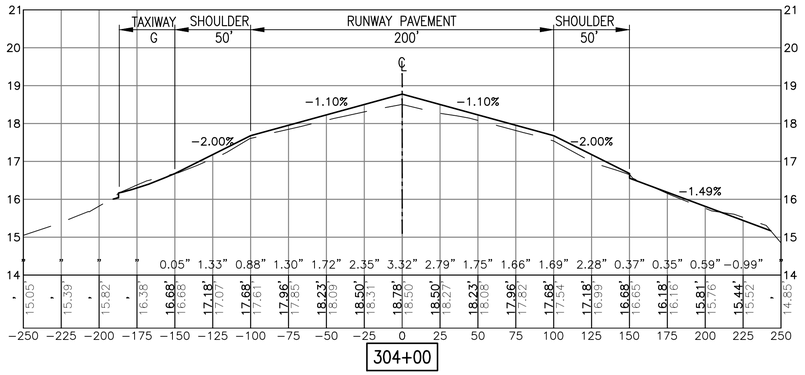

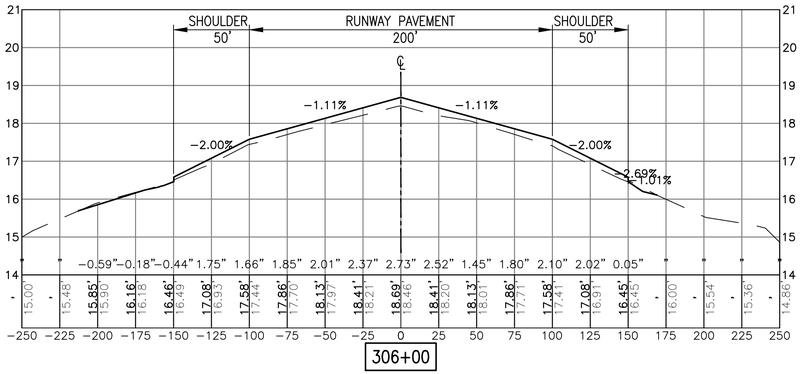

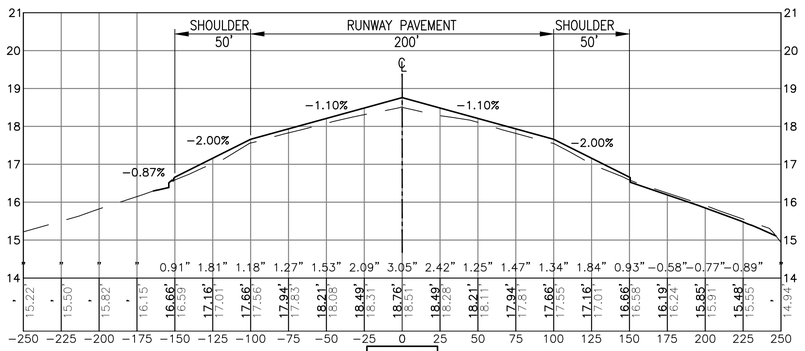

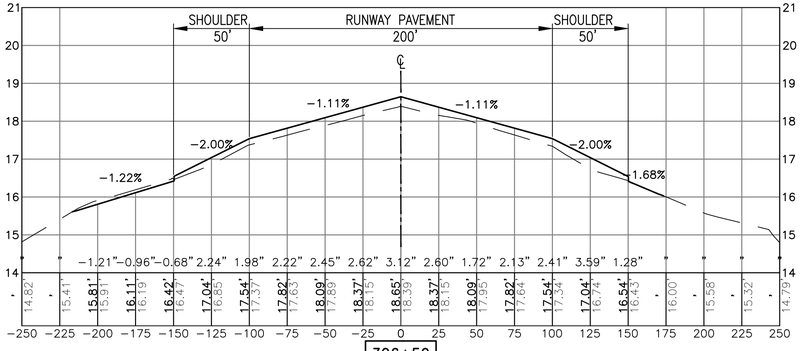

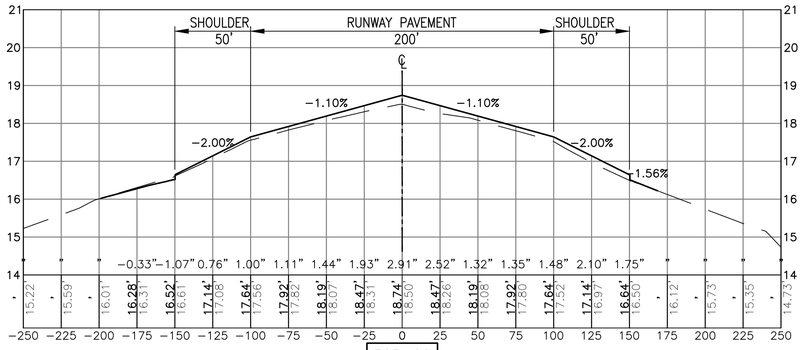

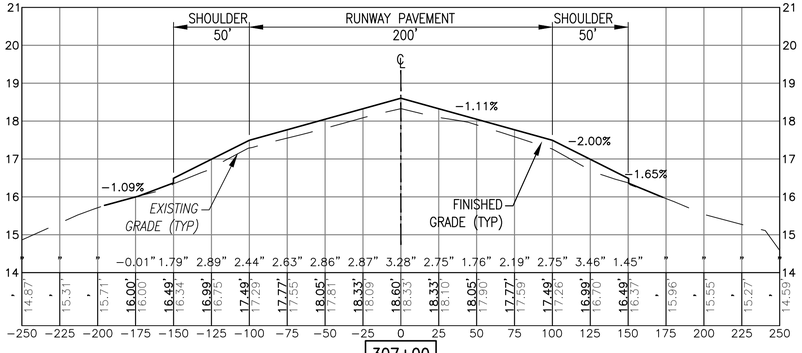

LEGEND:

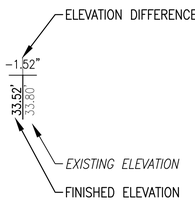

NOTE:

MDE NO 17-SF-0058

VERTICAL
1"=2'
0 2' 4' 8'

HORIZONTAL
1"=50'
0 50' 100' 200'

APPR	DATE	DESCRIPTION	SYM

NAVFAC

COMMONWEALTH OF PENNSYLVANIA
REGISTERED PROFESSIONAL
MARK J TIGER
ENGINEER
041439-E
SEAL

JOHNSON, MIRMIRAN & THOMPSON
Gannett Fleming
A Joint Venture
272 Bendix Road, Suite 260
Virginia Beach, Virginia, 23452
Telephone: (757) 499-1895
Web: www.jmt.com
A/E INFO

APPROVED

FOR COMMANDER NAVFAC

ACTIVITY

JAMES FLETCHER PER CHECKLIST
SATISFACTORY TO DATE 9/27/2016

DES	DRW	CHK
DFD	BAC	MJT

PM/DM RH

BRANCH MANAGER

CHIEF ENG/ARCH E. GALLAHER, PE

DEPARTMENT OF THE NAVY
NAVAL FACILITIES ENGINEERING COMMAND
WASHINGTON, D.C.
NAVFAC WASHINGTON
NAVAL AIR STATION PATUXENT RIVER
PATUXENT RIVER, MARYLAND
FY16 SPECIAL PROJECT RM12-2137
REPAIR RUNWAYS 14-32 & 6-24 - PHASE 3
RUNWAY 6-24 CROSS SECTIONS - STA 303+50 - 307+00
PT BLUE

SCALE:	AS NOTED
EPROJECT NO.:	1382138
CONSTR. CONTR. NO.	N40080-17-R-0002
NAVFAC DRAWING NO.	13080150
SHEET	92 OF 206

CG316

DRAWFORM REVISION: 10 MARCH 2009

FILE NAME: c:\PHPA\100863_009_fy16_repair_runways_1\CADD\Phase 3\general-civil_phase 3\X-SECTIONS\10-0863-009-C-316.dwg LAYOUT NAME: RUNWAY 6-24 SECTION PLOTTED: Tuesday, September 27, 2016 - 9:22am USER: BCrozierlino

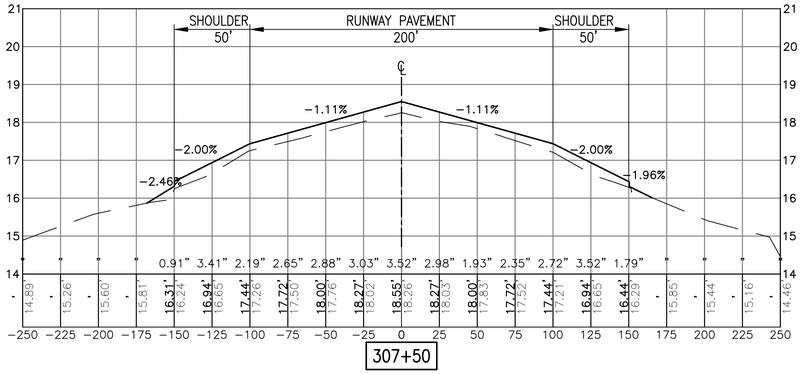

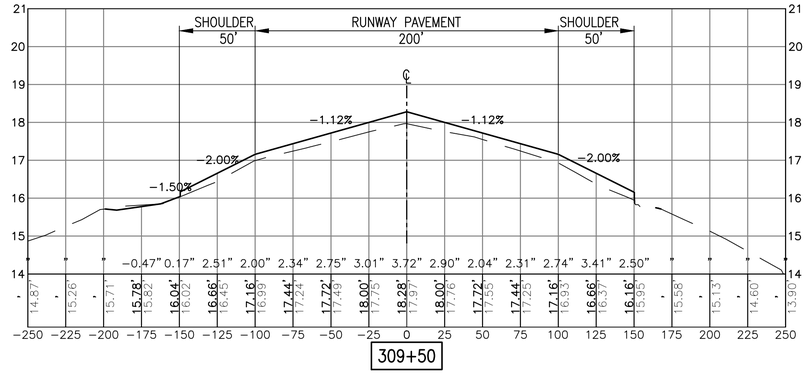

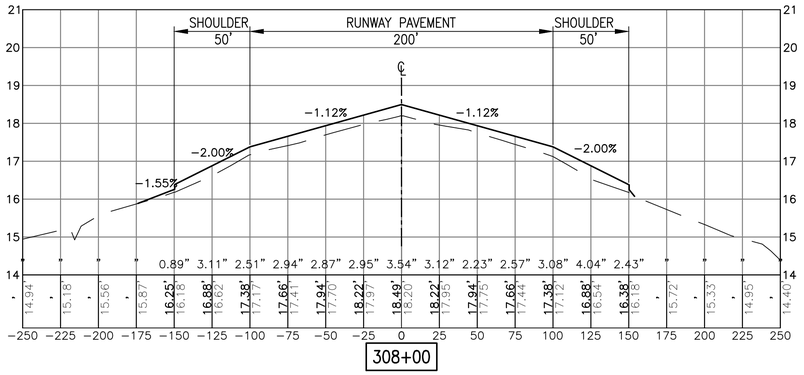

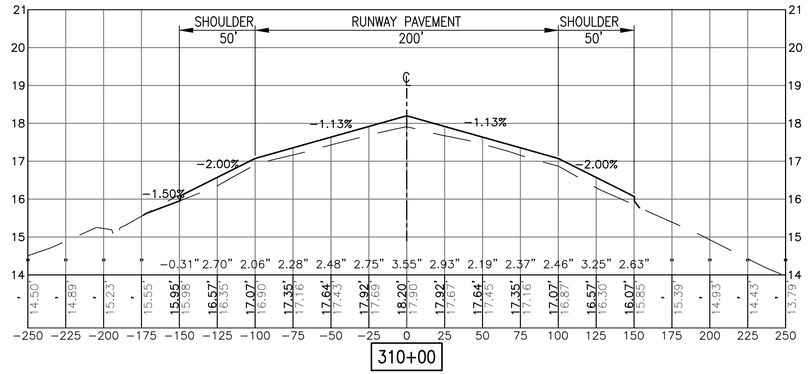

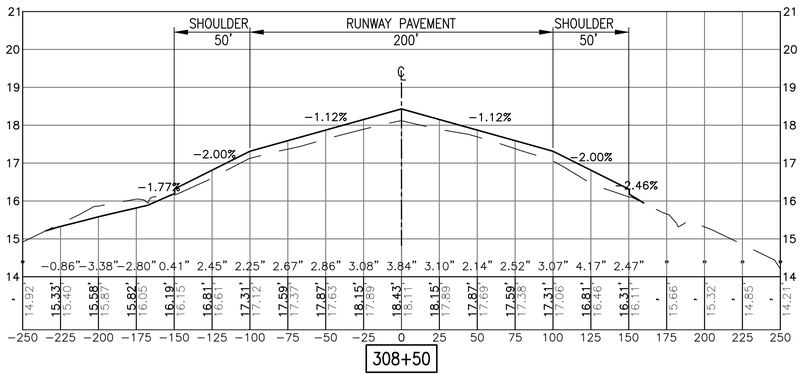

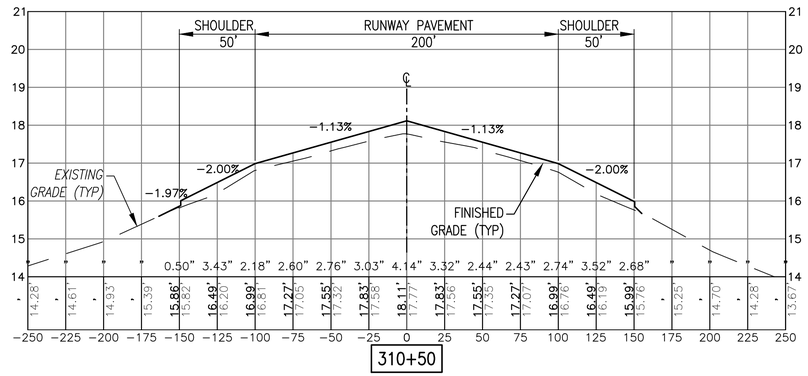

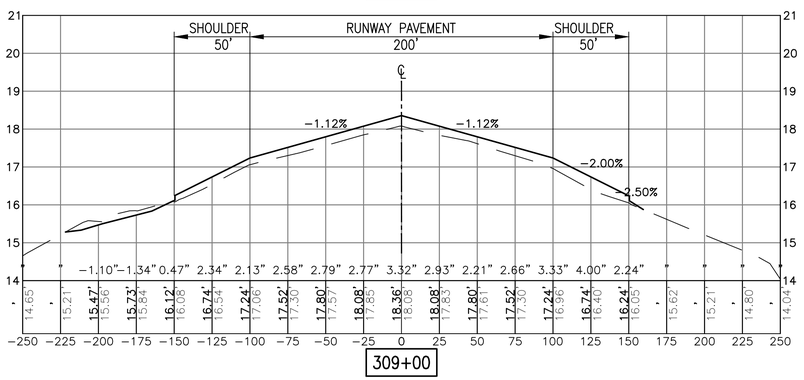

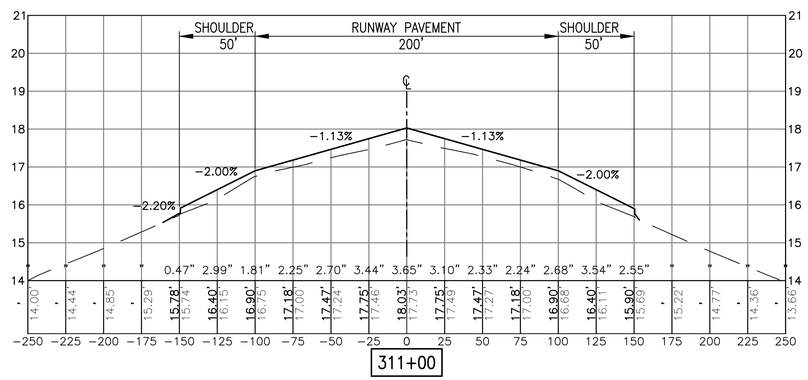

LEGEND:

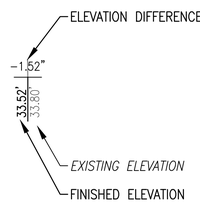

NOTE:

MDE NO 17-SF-0058

VERTICAL 1"=2' 0 2' 4' 8'

HORIZONTAL 1"=50' 0 50' 100' 200'

APPR	DATE	DESCRIPTION	SYM

NAVFAC

COMMONWEALTH OF PENNSYLVANIA — REGISTERED PROFESSIONAL — MARK J TIGER — ENGINEER — 041439-E

SEAL

JOHNSON, MIRMIRAN & THOMPSON
Gannett Fleming
A Joint Venture
272 Bendix Road, Suite 260
Virginia Beach, Virginia, 23452
Telephone: (757) 499-1895
Web: www.jmt.com

A/E INFO

APPROVED

FOR COMMANDER NAVFAC

ACTIVITY

JAMES FLETCHER PER CHECKLIST
SATISFACTORY TO DATE 9/27/2016

DES DFD DRW BAC CHK MJT

PM/DM RH

BRANCH MANAGER

CHIEF ENG/ARCH E. GALLAHER, PE

DEPARTMENT OF THE NAVY
NAVAL FACILITIES ENGINEERING COMMAND
WASHINGTON, D.C.
NAVFAC WASHINGTON
NAVAL AIR STATION PATUXENT RIVER
PATUXENT RIVER, MARYLAND
IPT BLUE

FY16 SPECIAL PROJECT RM12-2137
REPAIR RUNWAYS 14-32 & 6-24 - PHASE 3

RUNWAY 6-24 CROSS SECTIONS – STA 307+50 – 311+00

SCALE: AS NOTED
EPROJECT NO.: 1382138
CONSTR. CONTR. NO.: N40080-17-R-0002
NAVFAC DRAWING NO.: 13080151
SHEET 93 OF 206

CG317

DRAWFORM REVISION: 10 MARCH 2009

FILE NAME: G:\PHIPA\100863_009_fy16_repair_runways_\CADD\Phase 3\general-civil_phase 3\x-SECTIONS\10-0863-009-C-317.dwg LAYOUT NAME: RUNWAY 6-24 SECTION PLOTTED: Tuesday, September 27, 2016 - 9:25am USER: BCinzentino

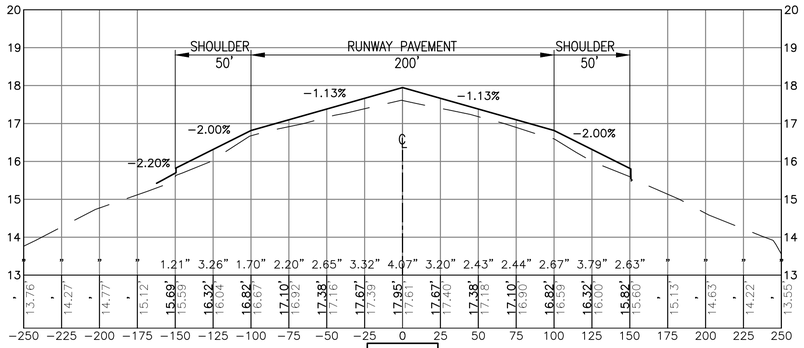

311+50

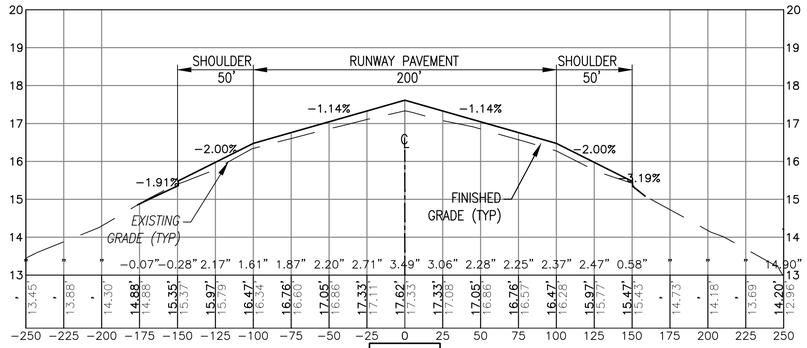

313+50

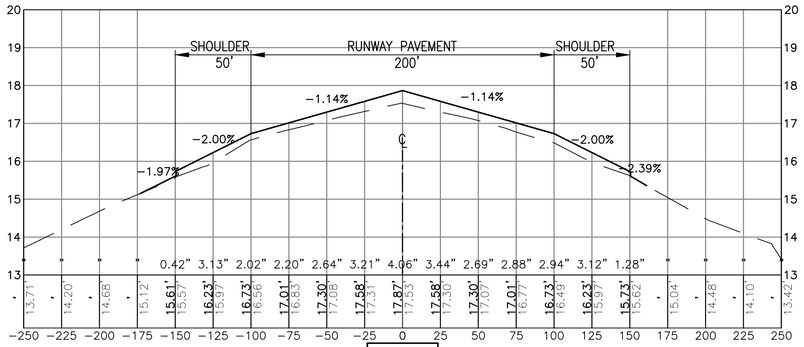

312+00

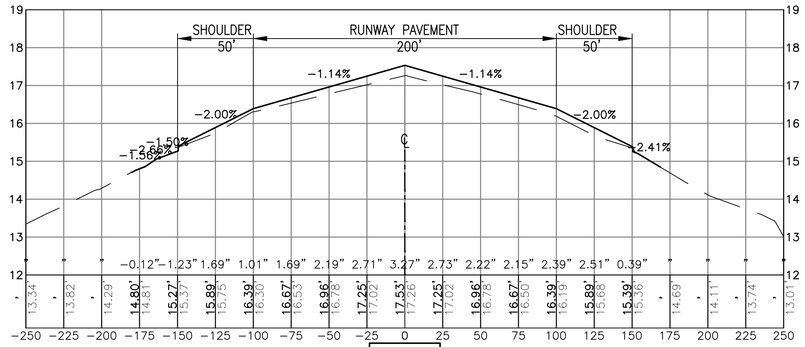

314+00

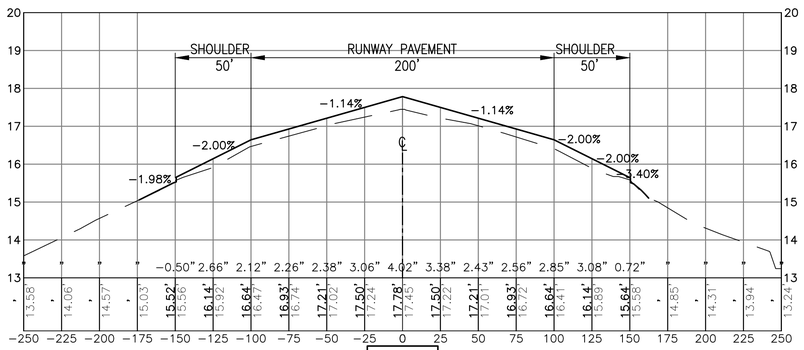

312+50

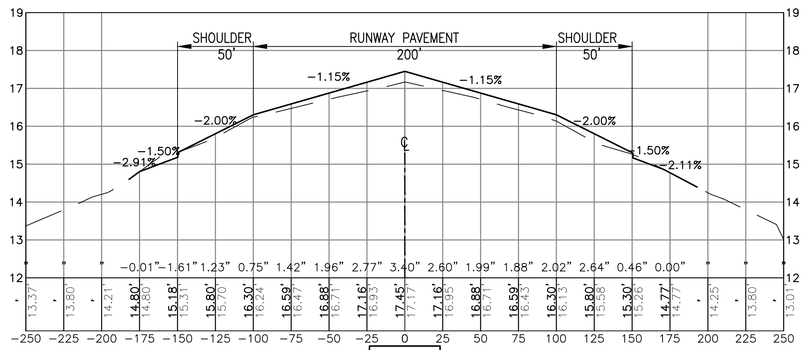

314+50

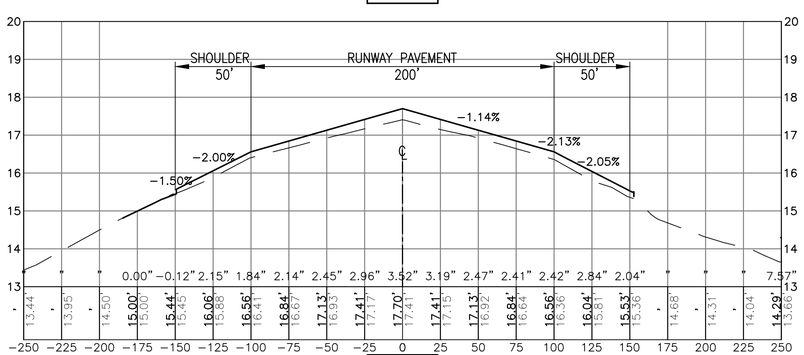

313+00

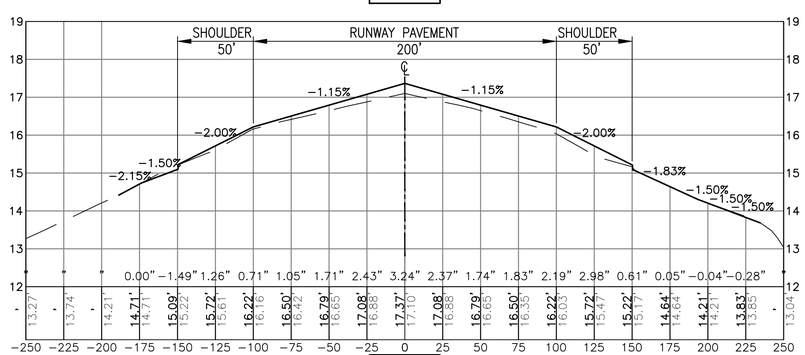

315+00

LEGEND:

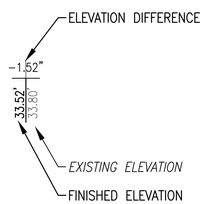

NOTE:

MDE NO 17−SF−0058

VERTICAL 1"=2'

HORIZONTAL 1"=50'

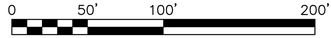

APPR	DATE	DESCRIPTION	SYM

NAVFAC

COMMONWEALTH OF PENNSYLVANIA
REGISTERED PROFESSIONAL
MARK J TIGER
ENGINEER
041439-E
SEAL

JOHNSON, MIRMIRAN & THOMPSON
Gannett Fleming
A Joint Venture
272 Bendix Road, Suite 260
Virginia Beach, Virginia, 23452
Telephone: (757) 499−1895
Web: www.jmt.com

A/E INFO

APPROVED

FOR COMMANDER NAVFAC

ACTIVITY

JAMES FLETCHER PER CHECKLIST
SATISFACTORY TO DATE 9/27/2016

DES	DFD	DRW	BAC	CHK	MJT
PM/DM	RH				
BRANCH MANAGER					
CHIEF ENG/ARCH	E. GALLAHER, PE				

DEPARTMENT OF THE NAVY
NAVAL FACILITIES ENGINEERING COMMAND
WASHINGTON, D.C.
NAVFAC WASHINGTON
NAVAL AIR STATION PATUXENT RIVER
PATUXENT RIVER, MARYLAND
PT BLUE

FY16 SPECIAL PROJECT RM12-2137
REPAIR RUNWAYS 14-32 & 6-24 - PHASE 3

RUNWAY 6-24 CROSS SECTIONS – STA 311+50 – 315+00

SCALE:	AS NOTED
EPROJECT NO.:	1382138
CONSTR. CONTR. NO.	N40080-17-R-0002
NAVFAC DRAWING NO.	13080152
SHEET	94 OF 206

CG318

DRAWFORM REVISION: 10 MARCH 2009

FILE NAME: c:\PHPA\160863_009_fy16_repair_runways_\CADD\Phase 3\general-civil_phase 3\X-SECTIONS\10-0863-009-C-318.dwg LAYOUT NAME: RUNWAY 6-24 SECTION PLOTTED: Tuesday, September 27, 2016 - 9:28am USER: BConzentino

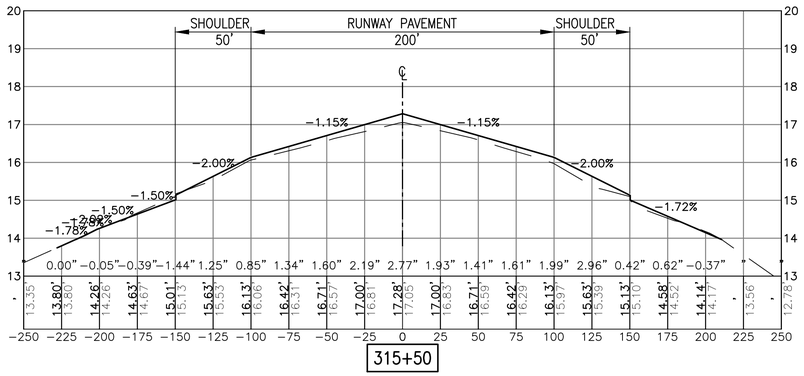

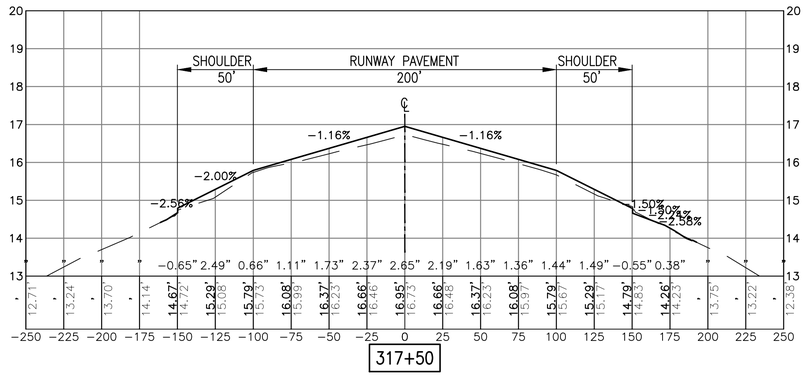

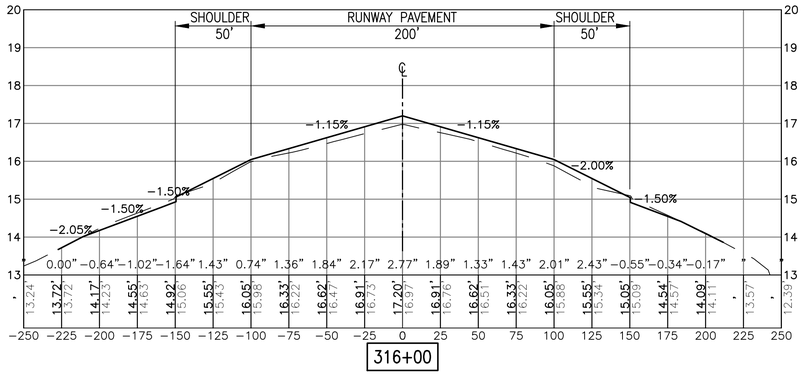

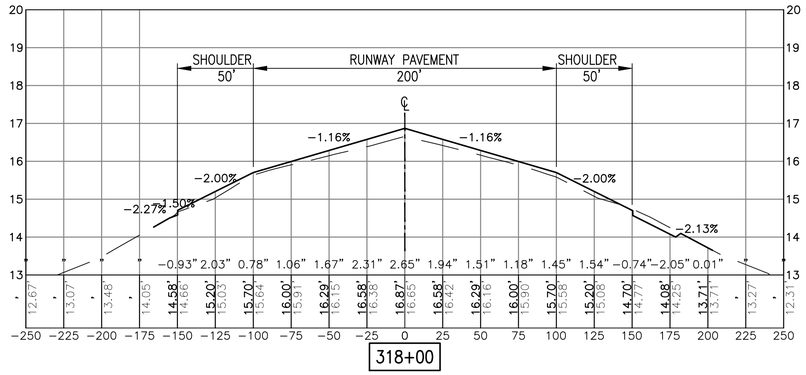

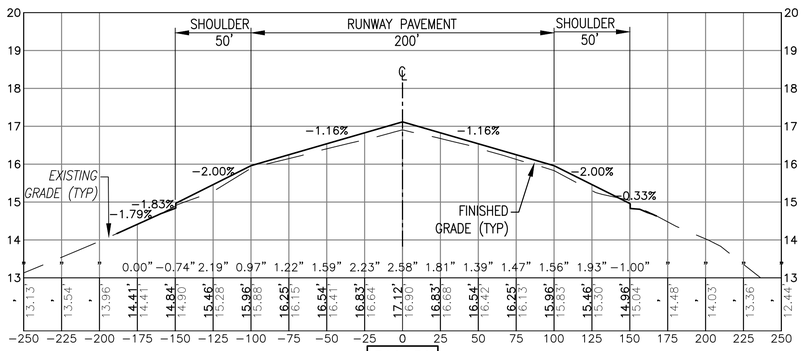

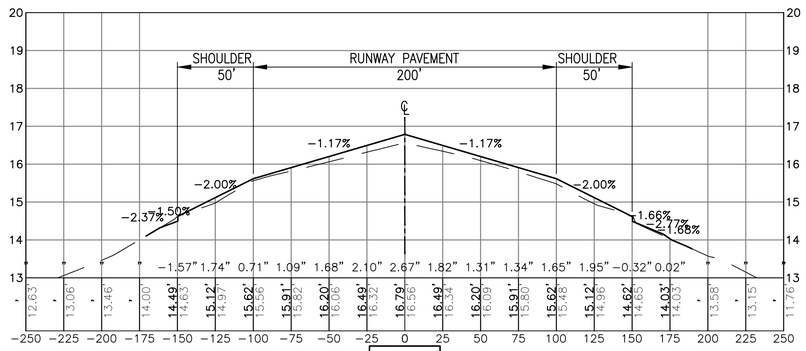

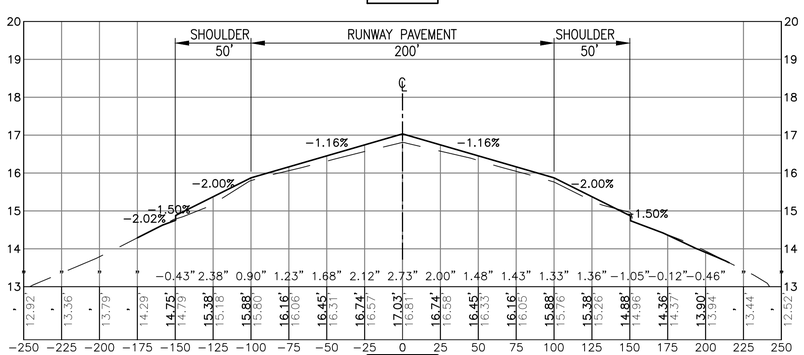

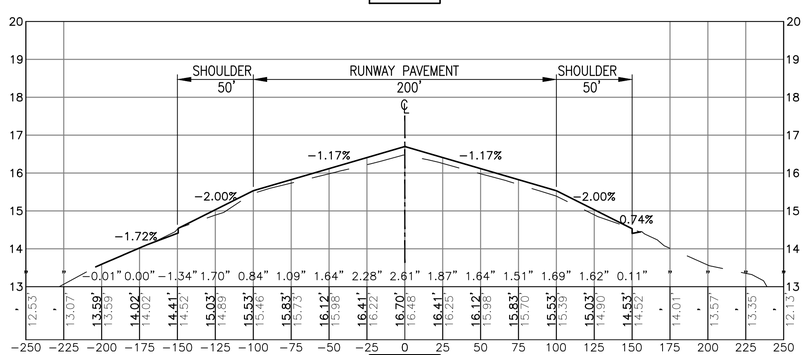

LEGEND:

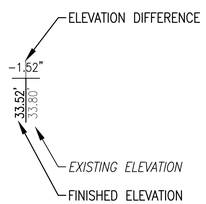

NOTE:

MDE NO 17−SF−0058

VERTICAL 1"=2'

HORIZONTAL 1"=50'

APPR	DATE	DESCRIPTION	SYM

NAVFAC

COMMONWEALTH OF PENNSYLVANIA
REGISTERED PROFESSIONAL
MARK J TIGER
ENGINEER
041439-E
SEAL

JOHNSON, MIRMIRAN & THOMPSON
Gannett Fleming
A Joint Venture
272 Bendix Road, Suite 260
Virginia Beach, Virginia, 23452
Telephone: (757) 499−1895
Web: www.jmt.com
A/E INFO

APPROVED

FOR COMMANDER NAVFAC

ACTIVITY

JAMES FLETCHER PER CHECKLIST
SATISFACTORY TO DATE 9/27/2016

DES	DFD	DRW	BAC	CHK	MJT
PM/DM	RH				
BRANCH MANAGER					
CHIEF ENG/ARCH	E. GALLAHER, PE				

DEPARTMENT OF THE NAVY
NAVAL FACILITIES ENGINEERING COMMAND
WASHINGTON, D.C.
NAVFAC WASHINGTON
NAVAL AIR STATION PATUXENT RIVER
PATUXENT RIVER, MARYLAND
PT BLUE

FY16 SPECIAL PROJECT RM12-2137
REPAIR RUNWAYS 14-32 & 6-24 - PHASE 3

RUNWAY 6-24 CROSS SECTIONS – STA 315+50 – 319+00

SCALE:	AS NOTED
EPROJECT NO.:	1382138
CONSTR. CONTR. NO.	N40080-17-R-0002
NAVFAC DRAWING NO.	13080153
SHEET	95 OF 206

CG319

DRAWFORM REVISION: 10 MARCH 2009

FILE NAME: c:\PHPA\100863_009_fy16_repair_runways_\CADD\Phase 3\general-civil_phase 3\X-SECTIONS\10-0863-009-C-319.dwg LAYOUT NAME: RUNWAY 6-24 SECTION PLOTTED: Tuesday, September 27, 2016 - 9:31am USER: BCovizellino

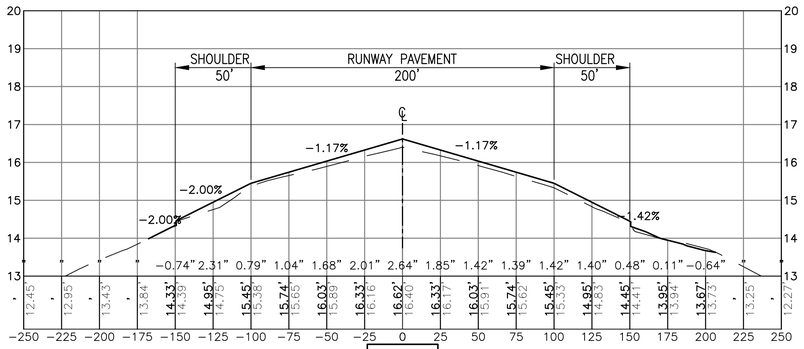

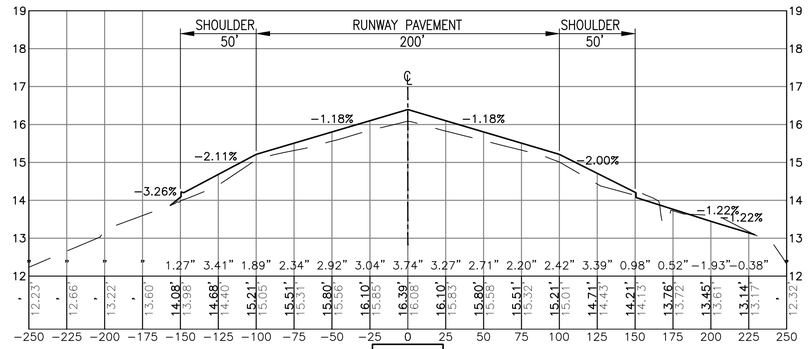

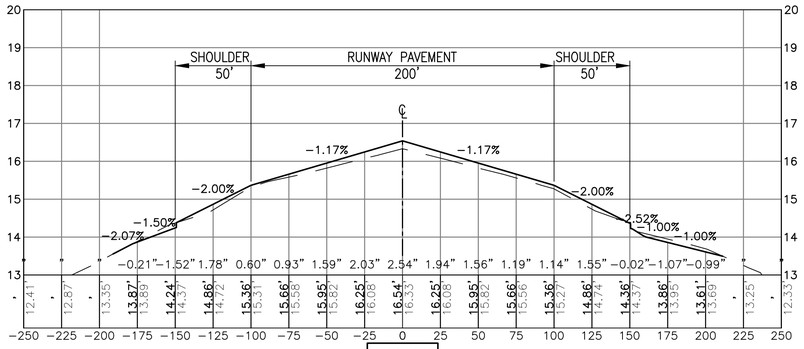

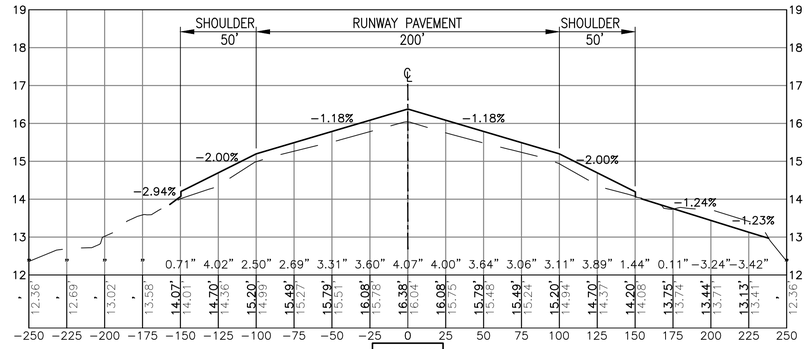

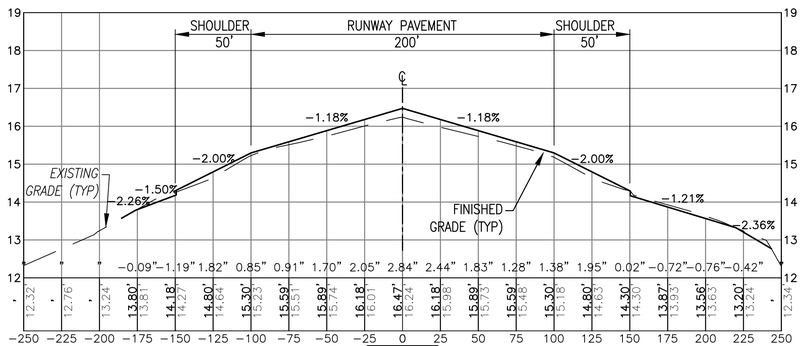

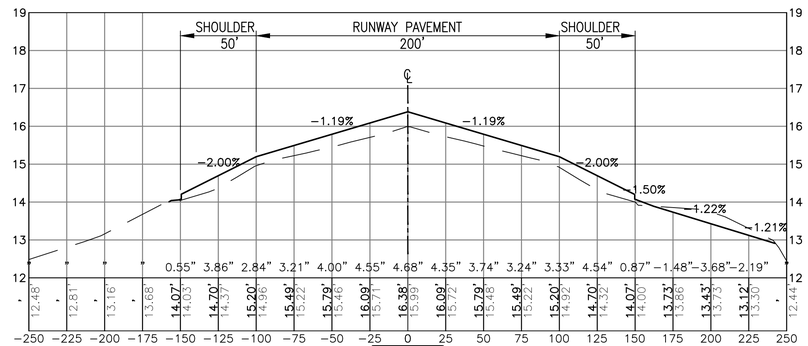

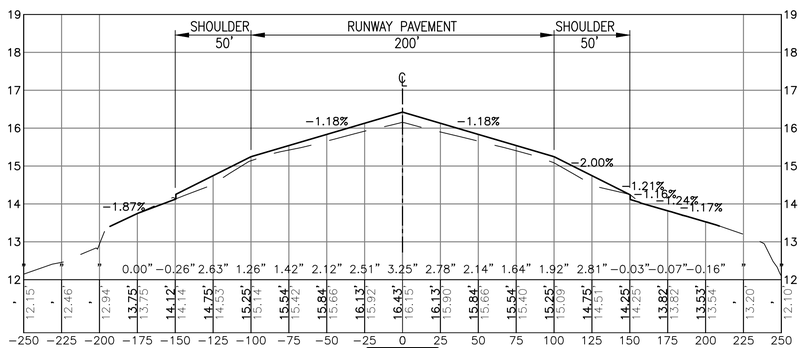

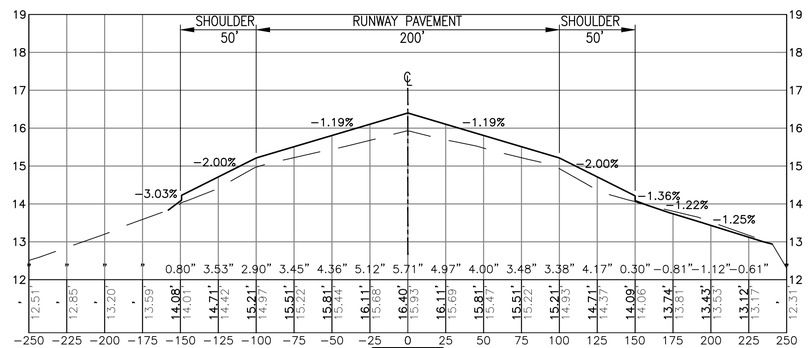

LEGEND:

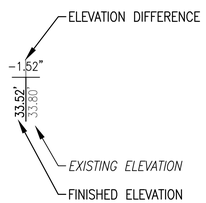

NOTE:

MDE NO 17−SF−0058

VERTICAL 1"=2'

HORIZONTAL 1"=50'

JOHNSON, MIRMIRAN & THOMPSON
Gannett Fleming
A Joint Venture
272 Bendix Road, Suite 260
Virginia Beach, Virginia, 23452
Telephone: (757) 499−1895
Web: www.jmt.com

REGISTERED PROFESSIONAL ENGINEER
MARK J TIGER
041439-E
COMMONWEALTH OF PENNSYLVANIA
SEAL

A/E INFO

APPROVED

FOR COMMANDER NAVFAC

ACTIVITY

JAMES FLETCHER PER CHECKLIST
SATISFACTORY TO DATE 9/27/2016

DES DFD | DRW BAC | CHK MJT
PM/DM RH
BRANCH MANAGER
CHIEF ENG/ARCH E. GALLAHER, PE

DEPARTMENT OF THE NAVY
NAVAL FACILITIES ENGINEERING COMMAND
WASHINGTON, D.C.
NAVFAC WASHINGTON
NAVAL AIR STATION PATUXENT RIVER
PATUXENT RIVER, MARYLAND
FY16 SPECIAL PROJECT RM12-2137
REPAIR RUNWAYS 14-32 & 6-24 - PHASE 3
RUNWAY 6-24 CROSS SECTIONS − STA 319+50 − 323+00
PT BLUE

SCALE: AS NOTED
EPROJECT NO.: 1382138
CONSTR. CONTR. NO. N40080-17-R-0002
NAVFAC DRAWING NO. 13080154
SHEET 96 OF 206

CG320

DRAWFORM REVISION: 10 MARCH 2009

APPR | DATE | DESCRIPTION | SYM

FILE NAME: c:\PHPA\160863_009_fy16_repair_runways_\CADD\Phase 3\general−civil_phase 3\X−SECTIONS\10−0863−009−C−320.dwg LAYOUT NAME: RUNWAY 6−24 SECTION PLOTTED: Tuesday, September 27, 2016 − 9:34am USER: BCovizentino

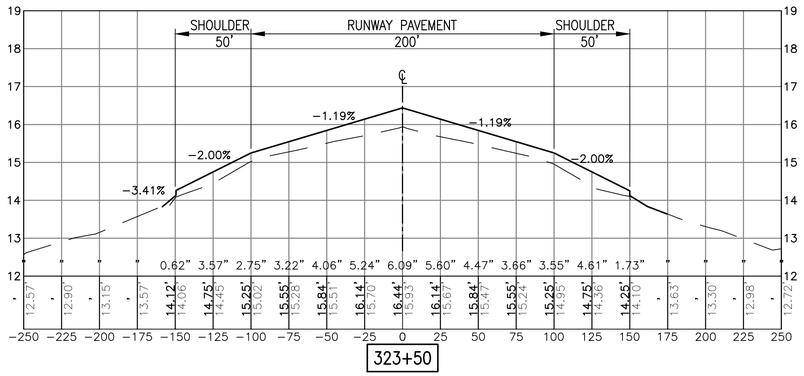

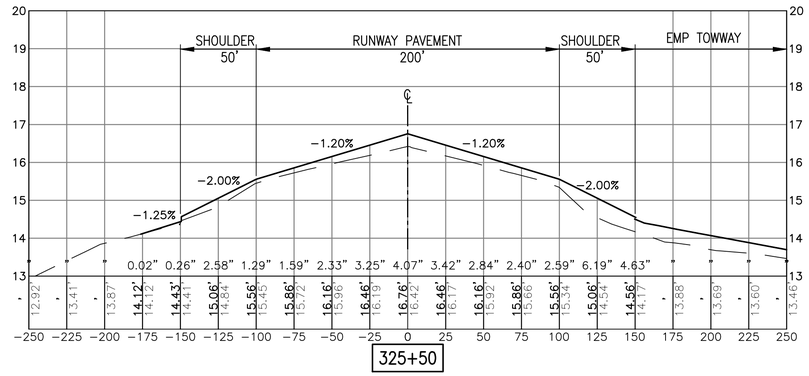

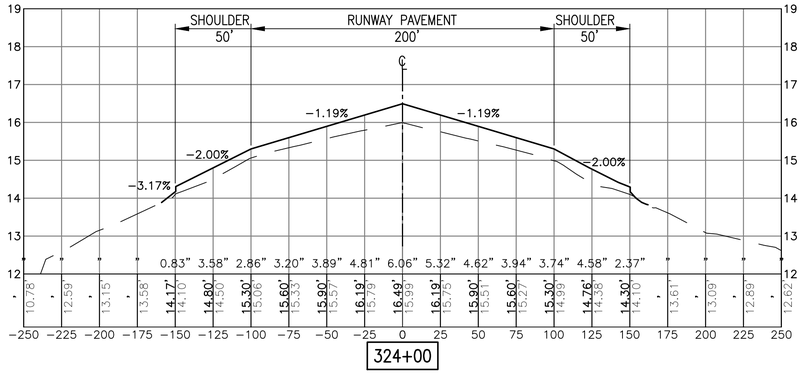

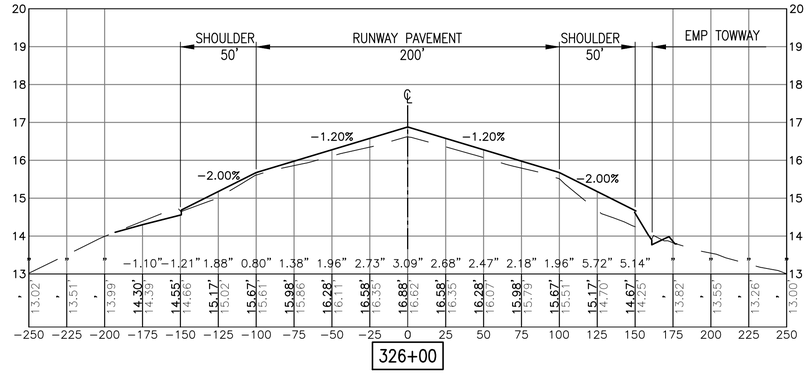

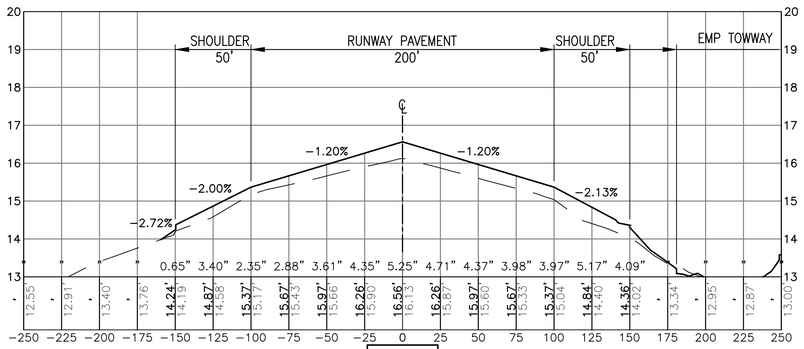

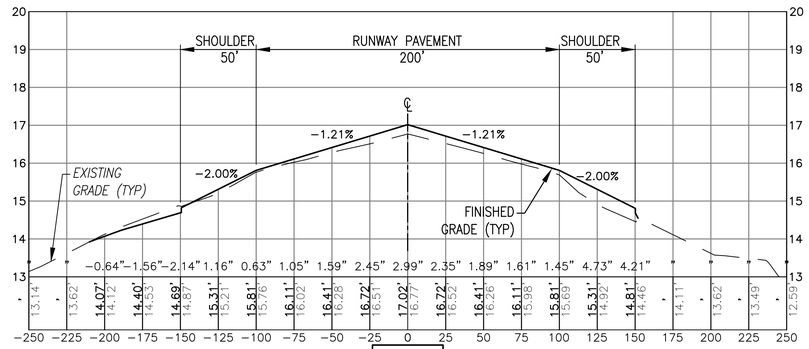

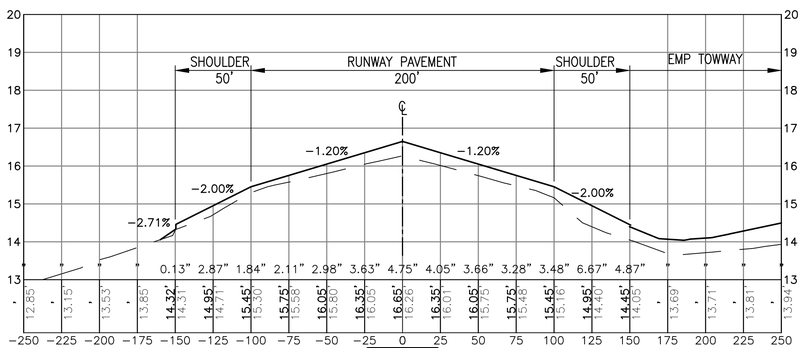

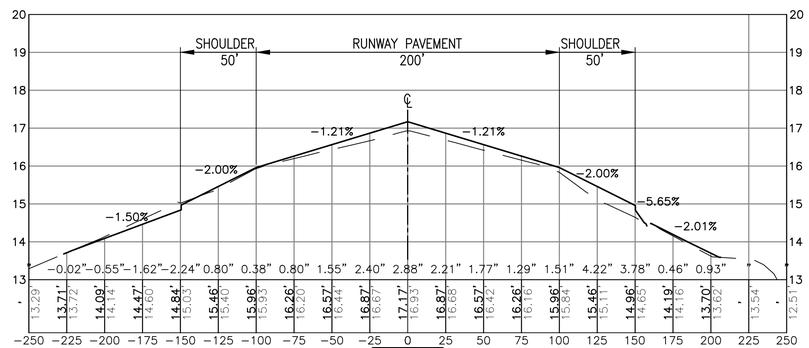

LEGEND:

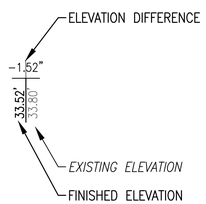

NOTE:

MDE NO 17-SF-0058

VERTICAL 1"=2' (0, 2', 4', 8')

HORIZONTAL 1"=50' (0, 50', 100', 200')

SYM	DESCRIPTION	DATE	APPR

NAVFAC

COMMONWEALTH OF PENNSYLVANIA — REGISTERED PROFESSIONAL — MARK J TIGER — ENGINEER 041439-E

SEAL

JOHNSON, MIRMIRAN & THOMPSON
Gannett Fleming
A Joint Venture
272 Bendix Road, Suite 260
Virginia Beach, Virginia, 23452
Telephone: (757) 499-1895
Web: www.jmt.com

A/E INFO

APPROVED

FOR COMMANDER NAVFAC

ACTIVITY

JAMES FLETCHER PER CHECKLIST
SATISFACTORY TO DATE 9/27/2016

DES	DRW	CHK
DFD	BAC	MJT

PM/DM RH

BRANCH MANAGER

CHIEF ENG/ARCH E. GALLAHER, PE

DEPARTMENT OF THE NAVY
NAVAL FACILITIES ENGINEERING COMMAND
WASHINGTON, D.C.
NAVFAC WASHINGTON
NAVAL AIR STATION PATUXENT RIVER
PATUXENT RIVER, MARYLAND
PT BLUE

FY16 SPECIAL PROJECT RM12-2137
REPAIR RUNWAYS 14-32 & 6-24 - PHASE 3

RUNWAY 6-24 CROSS SECTIONS – STA 323+50 – 327+00

SCALE:	AS NOTED
EPROJECT NO.:	1382138
CONSTR. CONTR. NO.	N40080-17-R-0002
NAVFAC DRAWING NO.	13080155
SHEET	97 OF 206

CG321

DRAWFORM REVISION: 10 MARCH 2009

FILE NAME: c:\PHPA\100863_009_fy16_repair_runways_\CADD\Phase 3\general-civil_phase 3\X-SECTIONS\10-0863-009-C-321.dwg LAYOUT NAME: RUNWAY 6-24 SECTION PLOTTED: Tuesday, September 27, 2016 - 9:08am USER: BCinzentino

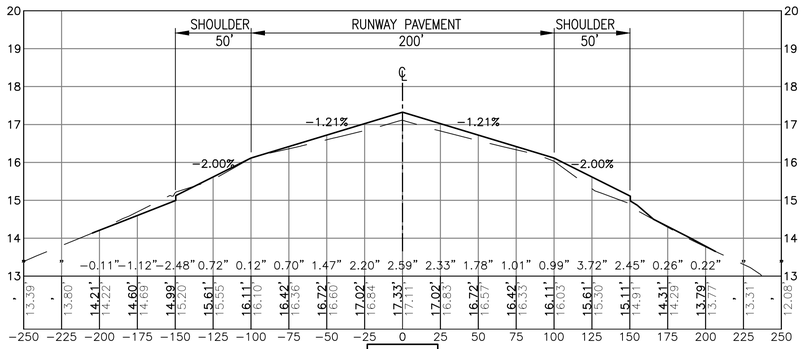

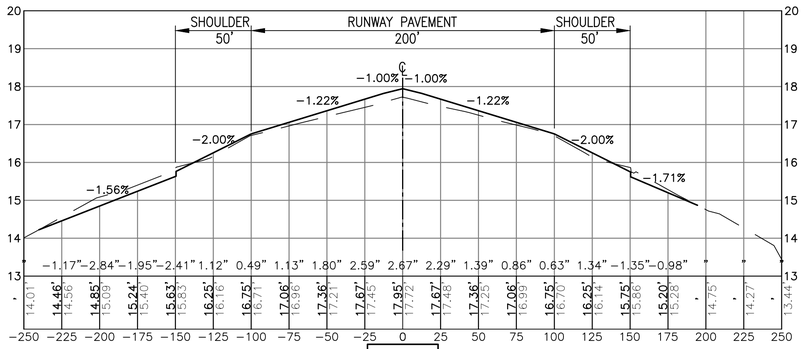

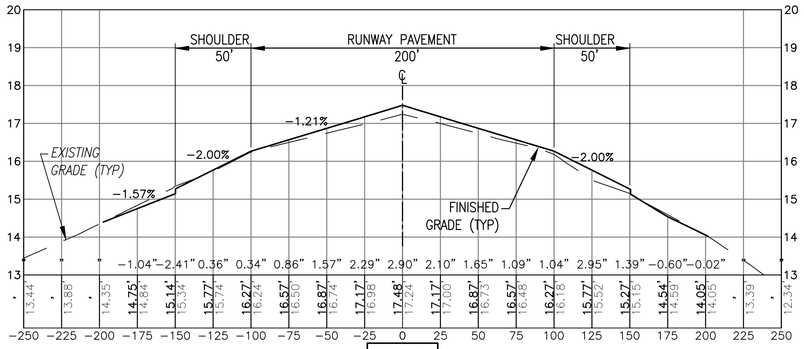

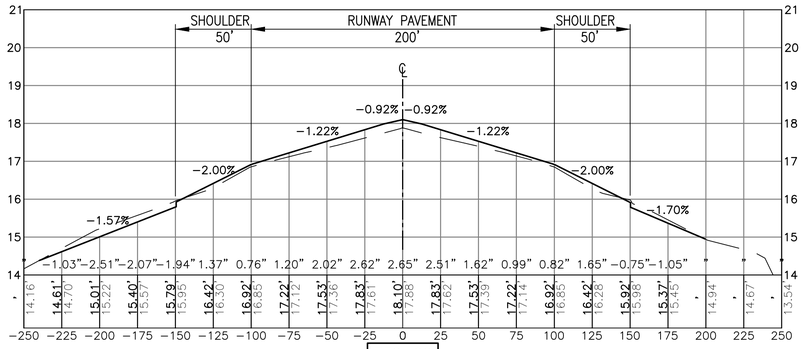

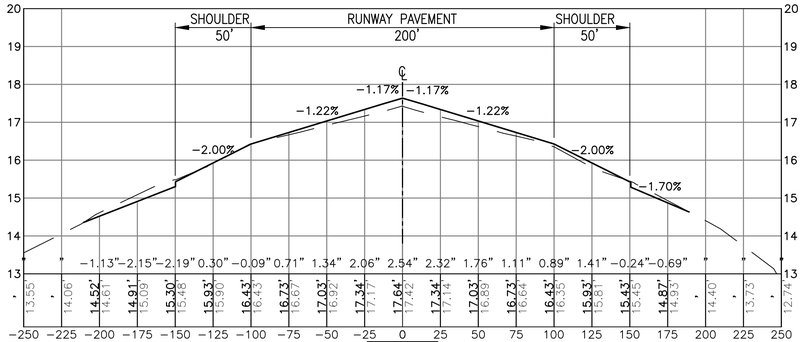

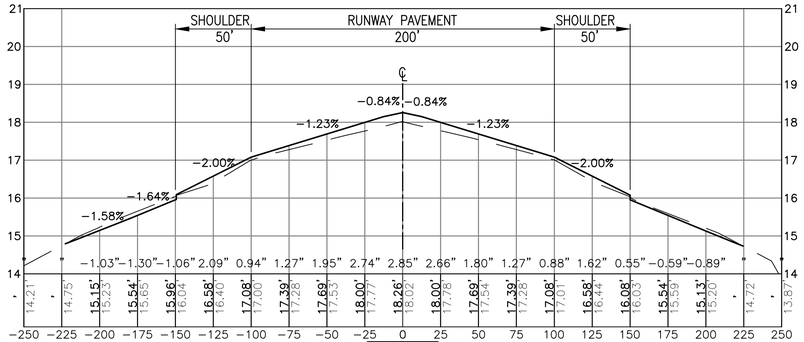

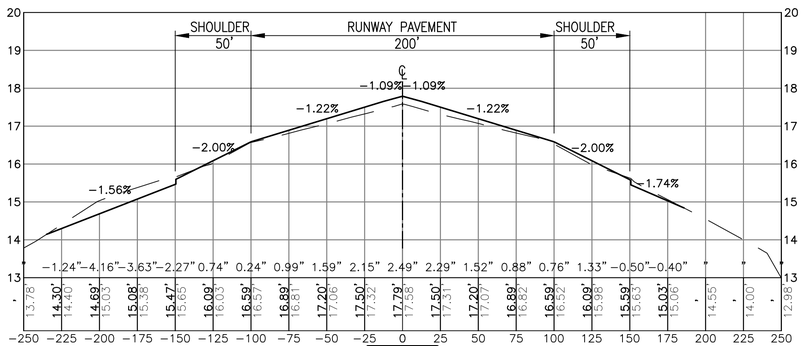

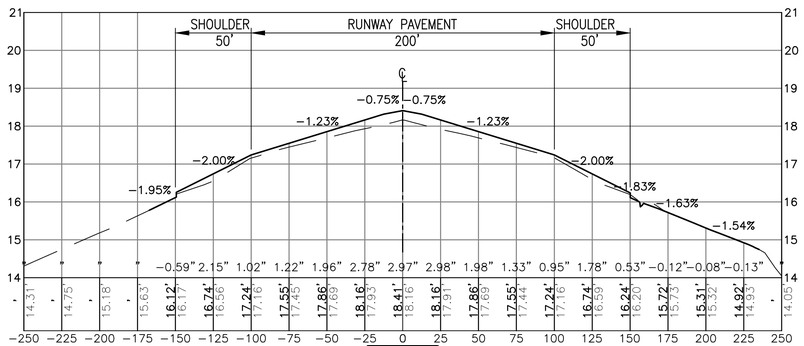

LEGEND:

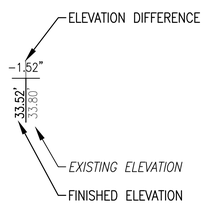

NOTE:

MDE NO 17−SF−0058

VERTICAL 1"=2'

HORIZONTAL 1"=50'

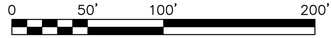

APPR	DATE	DESCRIPTION	SYM

NAVFAC

COMMONWEALTH OF PENNSYLVANIA — REGISTERED PROFESSIONAL — MARK J TIGER — ENGINEER 041439-E

SEAL

JOHNSON, MIRMIRAN & THOMPSON
Gannett Fleming
A Joint Venture
272 Bendix Road, Suite 260
Virginia Beach, Virginia, 23452
Telephone: (757) 499−1895
Web: www.jmt.com

A/E INFO

APPROVED

FOR COMMANDER NAVFAC

ACTIVITY

JAMES FLETCHER PER CHECKLIST
SATISFACTORY TO DATE 9/27/2016

DES	DFD	DRW	BAC	CHK	MJT
PM/DM	RH				
BRANCH MANAGER					
CHIEF ENG/ARCH	E. GALLAHER, PE				

DEPARTMENT OF THE NAVY
NAVAL FACILITIES ENGINEERING COMMAND
WASHINGTON, D.C.
NAVFAC WASHINGTON
NAVAL AIR STATION PATUXENT RIVER
PATUXENT RIVER, MARYLAND
PT BLUE

FY16 SPECIAL PROJECT RM12-2137
REPAIR RUNWAYS 14-32 & 6-24 - PHASE 3

RUNWAY 6-24 CROSS SECTIONS − STA 327+50 − 331+00

SCALE:	AS NOTED
EPROJECT NO.:	1382138
CONSTR. CONTR. NO.	N40080-17-R-0002
NAVFAC DRAWING NO.	13080156
SHEET	98 OF 206

CG322

DRAWFORM REVISION: 10 MARCH 2009

FILE NAME: c:\PHPA\160863_009_fy16_repair_runways_\CADD\Phase 3\general−civil_phase 3\X−SECTIONS\10−0863−009−C−322.dwg LAYOUT NAME: RUNWAY 6−24 SECTION PLOTTED: Tuesday, September 27, 2016 − 9:11am USER: BCovizentino

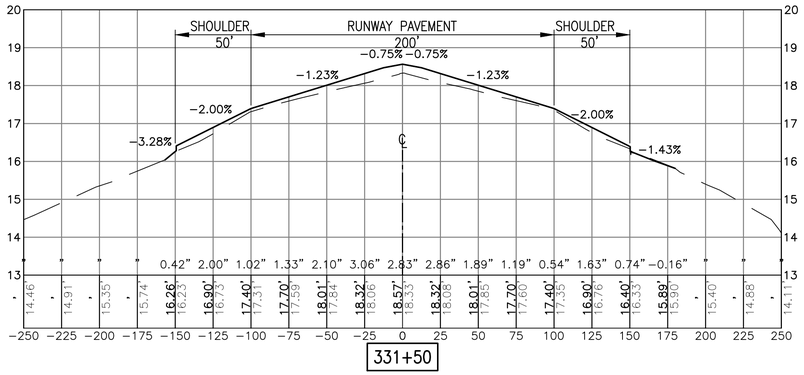

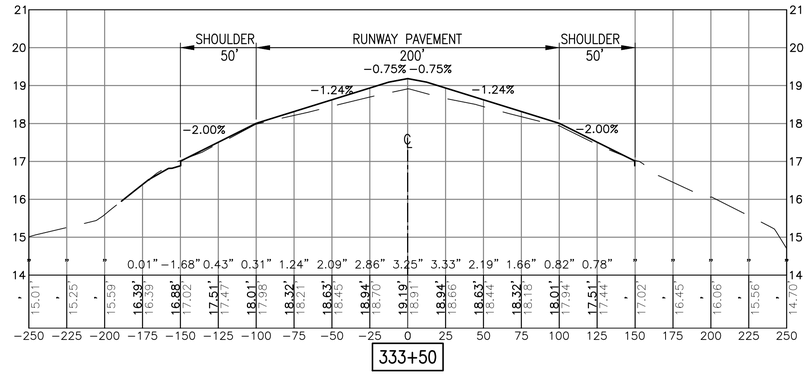

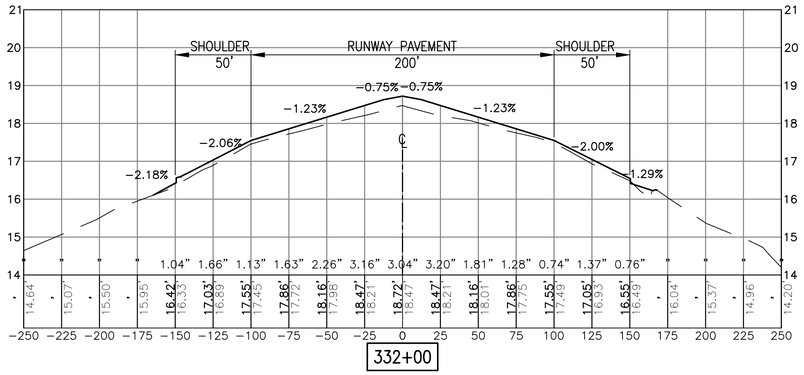

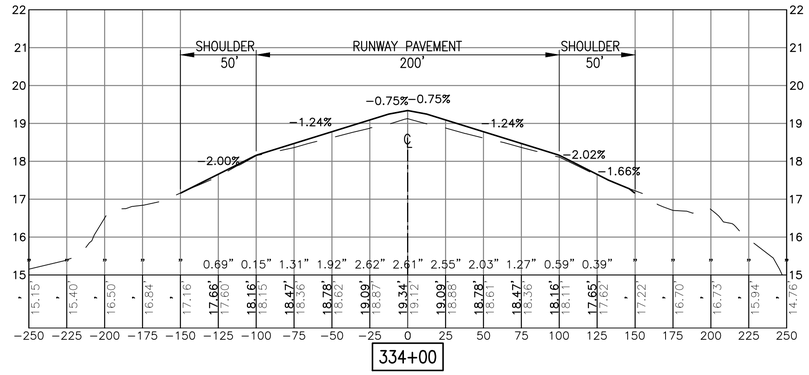

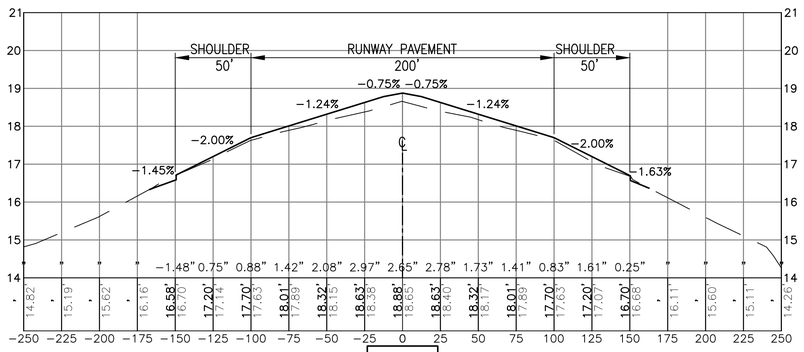

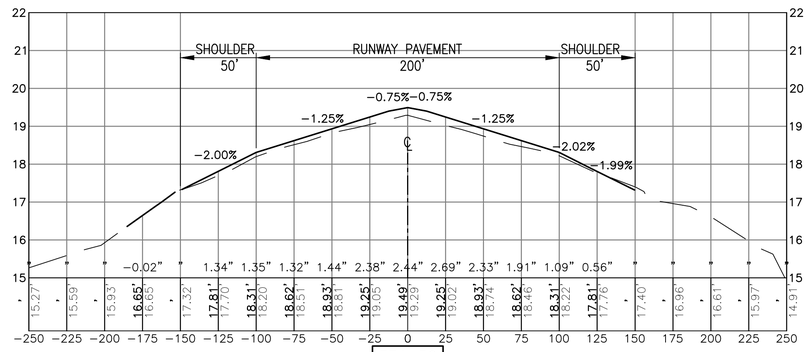

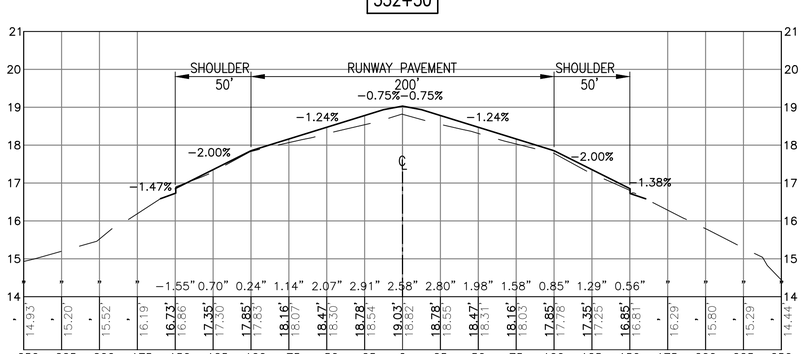

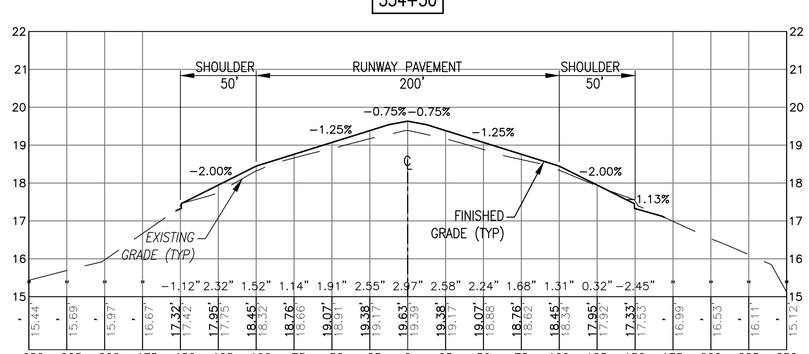

LEGEND:

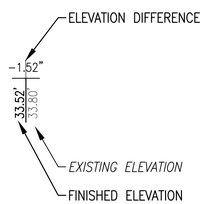

NOTE:

MDE NO 17-SF-0058

VERTICAL 1"=2' — 0 2' 4' 8'

HORIZONTAL 1"=50' — 0 50' 100' 200'

APPR	DATE	DESCRIPTION	SYM

NAVFAC

COMMONWEALTH OF PENNSYLVANIA — REGISTERED PROFESSIONAL — MARK J TIGER — ENGINEER 041439-E

SEAL

JOHNSON, MIRMIRAN & THOMPSON
Gannett Fleming
A Joint Venture
272 Bendix Road, Suite 260
Virginia Beach, Virginia, 23452
Telephone: (757) 499-1895
Web: www.jmt.com

A/E INFO

APPROVED

FOR COMMANDER NAVFAC

ACTIVITY

JAMES FLETCHER PER CHECKLIST
SATISFACTORY TO DATE 9/27/2016

DES	DFD	DRW	BAC	CHK	MJT
PM/DM	RH				
BRANCH MANAGER					
CHIEF ENG/ARCH	E. GALLAHER, PE				

DEPARTMENT OF THE NAVY
NAVAL FACILITIES ENGINEERING COMMAND
WASHINGTON, D.C.

NAVFAC WASHINGTON

NAVAL AIR STATION PATUXENT RIVER
PATUXENT RIVER, MARYLAND

FY16 SPECIAL PROJECT RM12-2137
REPAIR RUNWAYS 14-32 & 6-24 - PHASE 3

RUNWAY 6-24 CROSS SECTIONS - STA 331+50 - 335+00

PT BLUE

SCALE:	AS NOTED
EPROJECT NO.:	1382138
CONSTR. CONTR. NO.	N40080-17-R-0002
NAVFAC DRAWING NO.	13080157
SHEET	99 OF 206

CG323

DRAWFORM REVISION: 10 MARCH 2009

FILE NAME: c:\PHPA\160863_009_fy16_repair_runways_\CADD\Phase 3\general-civil_phase 3\X-SECTIONS\10-0863-009-C-323.dwg LAYOUT NAME: RUNWAY 6-24 SECTION PLOTTED: Tuesday, September 27, 2016 - 9:14am USER: BCrocerelino

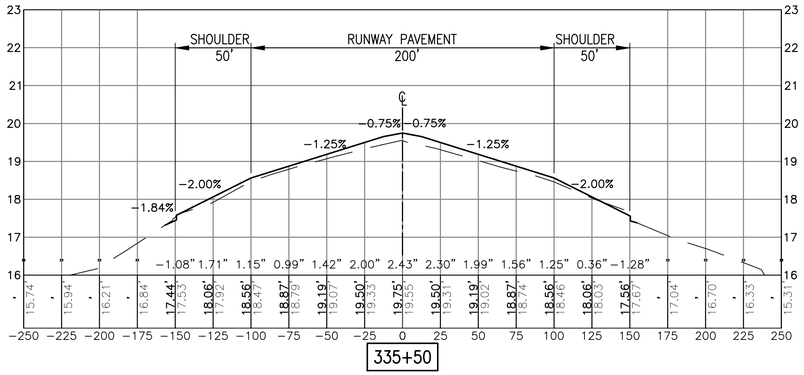

335+50

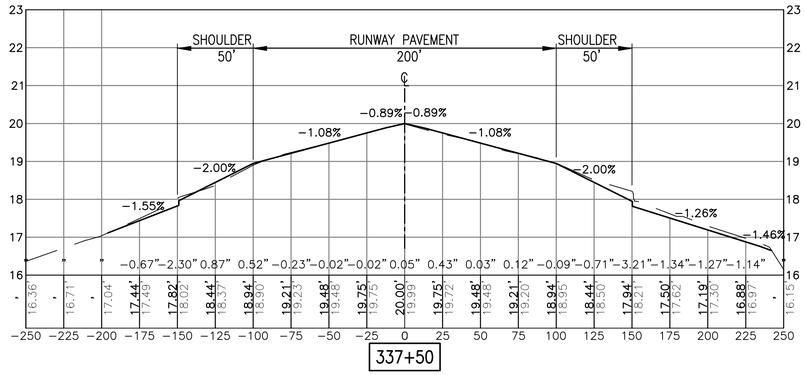

337+50

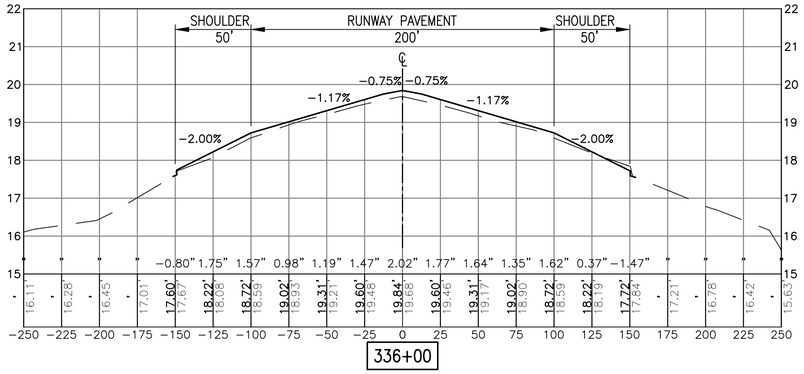

336+00

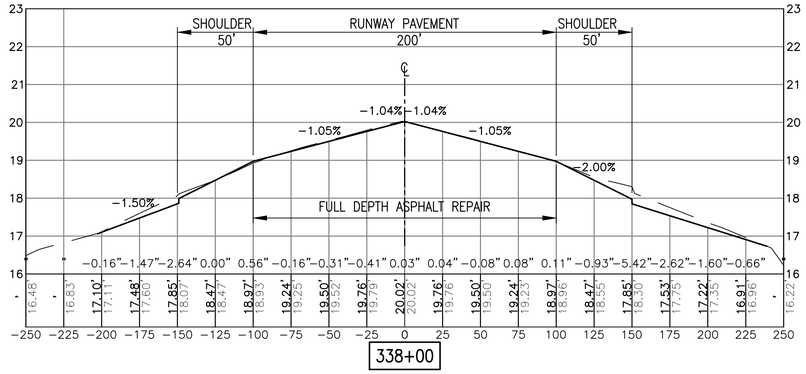

338+00

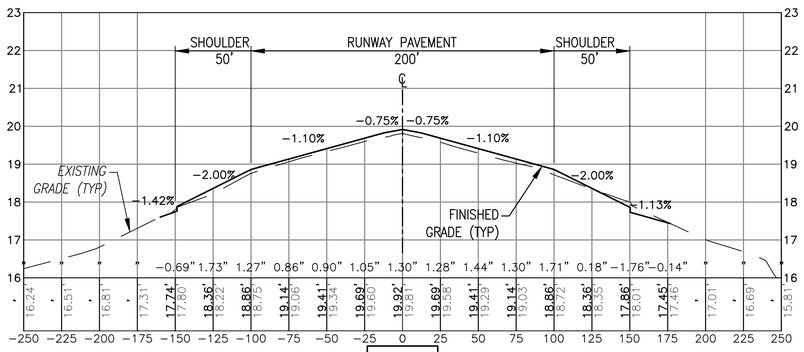

336+50

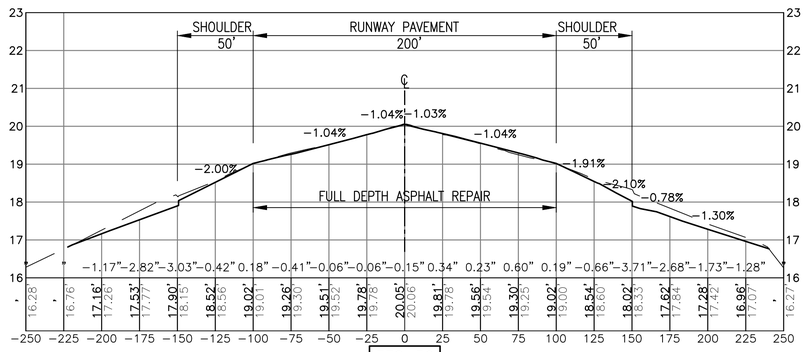

338+50

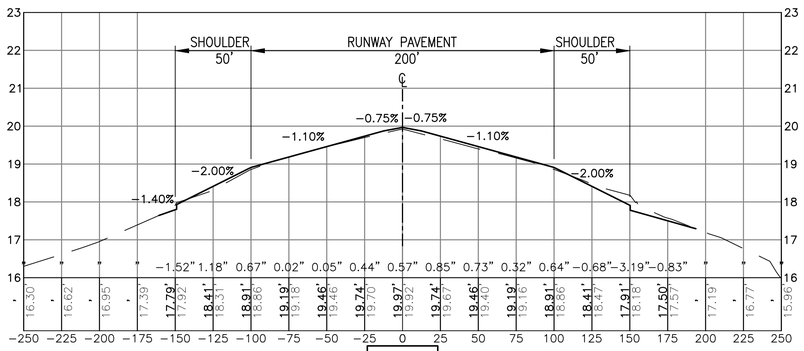

337+00

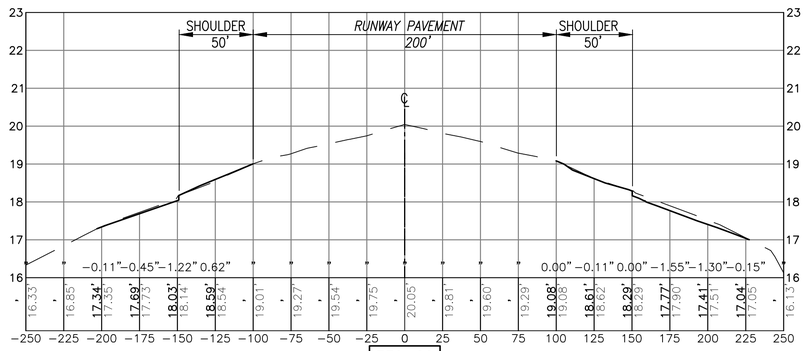

339+00

LEGEND:

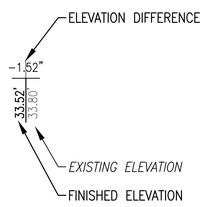

NOTE:

MDE NO 17−SF−0058

VERTICAL 1"=2' 0 2' 4' 8'

HORIZONTAL 1"=50' 0 50' 100' 200'

			APPR
			DATE
			DESCRIPTION
			SYM

NAVFAC

COMMONWEALTH OF PENNSYLVANIA
REGISTERED PROFESSIONAL
MARK J TIGER
ENGINEER
041439-E
SEAL

JOHNSON, MIRMIRAN & THOMPSON
Gannett Fleming
A Joint Venture
272 Bendix Road, Suite 260
Virginia Beach, Virginia, 23452
Telephone: (757) 499−1895
Web: www.jmt.com

A/E INFO

APPROVED

FOR COMMANDER NAVFAC

ACTIVITY

JAMES FLETCHER PER CHECKLIST
SATISFACTORY TO DATE 9/27/2016

DES DFD | DRW BAC | CHK MJT

PM/DM RH

BRANCH MANAGER

CHIEF ENG/ARCH E. GALLAHER, PE

DEPARTMENT OF THE NAVY
NAVAL FACILITIES ENGINEERING COMMAND
WASHINGTON, D.C.
NAVFAC WASHINGTON
NAVAL AIR STATION PATUXENT RIVER
PT. BLUE
PATUXENT RIVER, MARYLAND

FY16 SPECIAL PROJECT RM12-2137
REPAIR RUNWAYS 14-32 & 6-24 - PHASE 3

RUNWAY 6-24 CROSS SECTIONS − STA 335+50 − 339+00

SCALE:	AS NOTED
EPROJECT NO.:	1382138
CONSTR. CONTR. NO.	N40080−17−R−0002
NAVFAC DRAWING NO.	13080158
SHEET	100 OF 206

CG324

DRAWFORM REVISION: 10 MARCH 2009

FILE NAME: c:\PHPA\100863_009_fy16_repair_runways_\CADD\Phase 3\general−civil_phase 3\X−SECTIONS\10−0863−009−C−324.dwg LAYOUT NAME: RUNWAY 6−24 SECTION PLOTTED: Tuesday, September 27, 2016 − 9:18am USER: BCorzentino

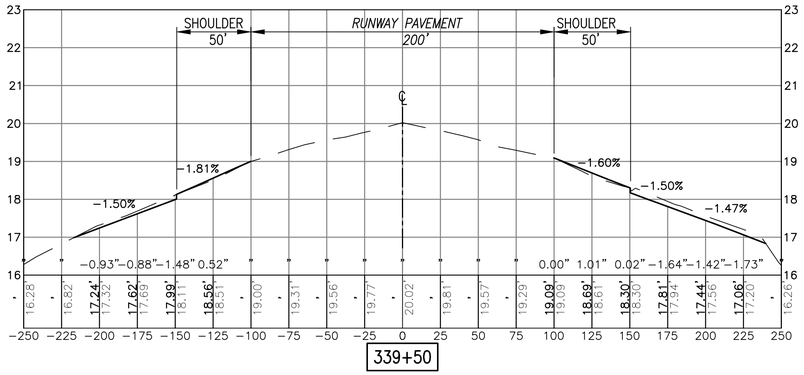

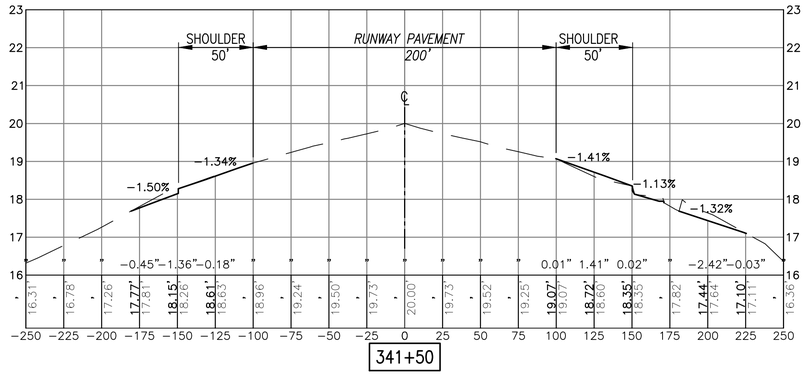

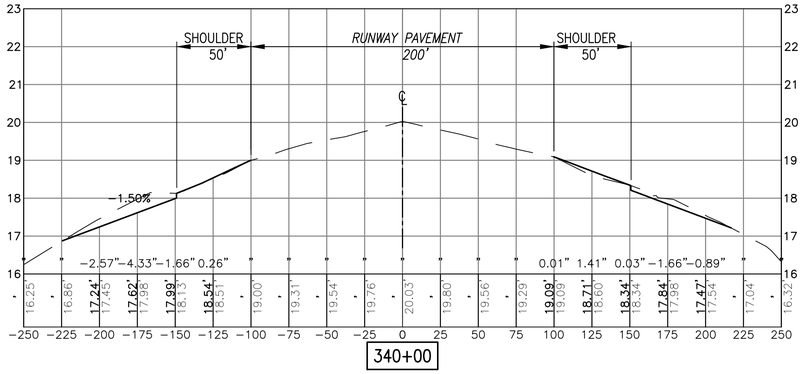

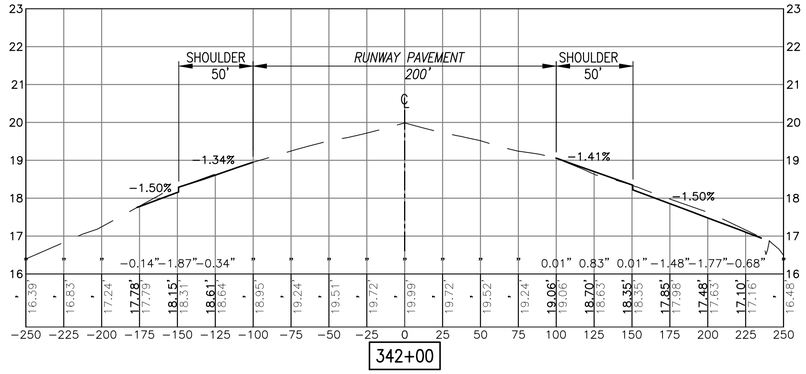

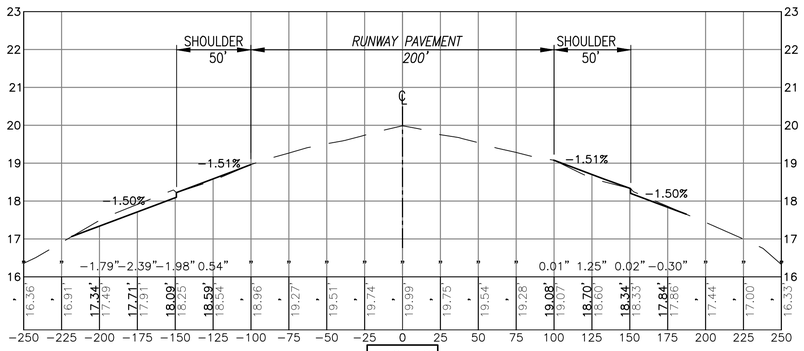

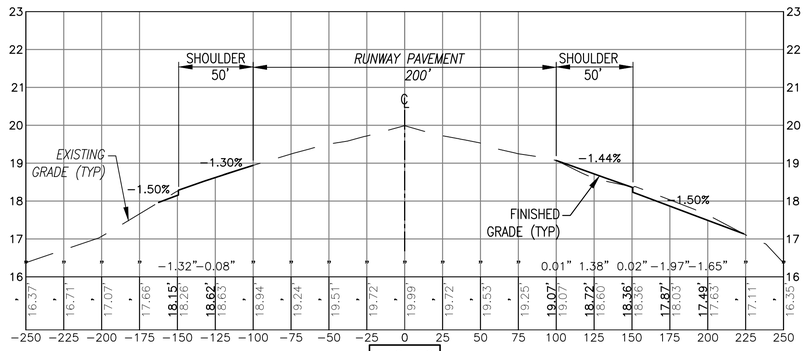

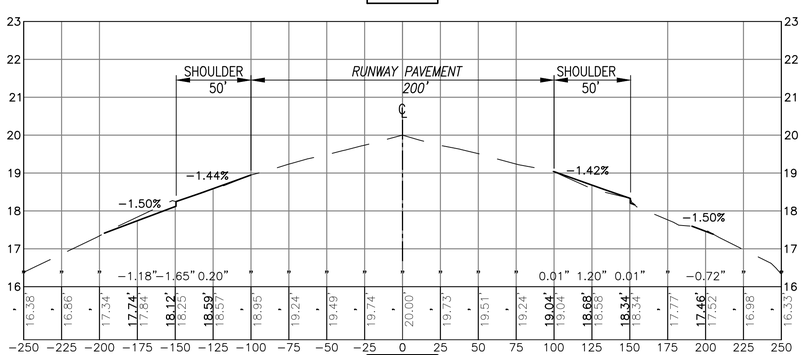

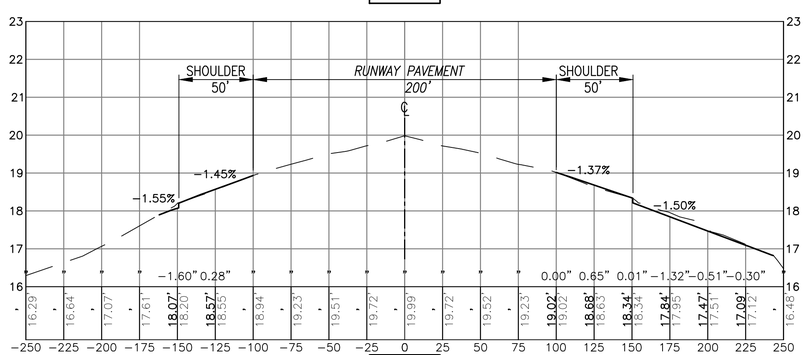

LEGEND:

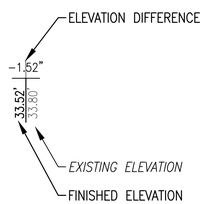

NOTE:

MDE NO 17−SF−0058

VERTICAL 1"=2' (0, 2', 4', 8')

HORIZONTAL 1"=50' (0, 50', 100', 200')

APPR	DATE	DESCRIPTION	SYM

NAVFAC

COMMONWEALTH OF PENNSYLVANIA — REGISTERED PROFESSIONAL — MARK J TIGER — ENGINEER 041439-E

SEAL

JOHNSON, MIRMIRAN & THOMPSON
Gannett Fleming
A Joint Venture
272 Bendix Road, Suite 260
Virginia Beach, Virginia, 23452
Telephone: (757) 499−1895
Web: www.jmt.com

A/E INFO

APPROVED

FOR COMMANDER NAVFAC

ACTIVITY

JAMES FLETCHER PER CHECKLIST
SATISFACTORY TO DATE 9/27/2016

DES	DFD	DRW	BAC	CHK	MJT
PM/DM	RH				
BRANCH MANAGER					
CHIEF ENG/ARCH	E. GALLAHER, PE				

DEPARTMENT OF THE NAVY
NAVAL FACILITIES ENGINEERING COMMAND
WASHINGTON, D.C.

NAVFAC WASHINGTON
NAVAL AIR STATION PATUXENT RIVER
PATUXENT RIVER, MARYLAND

FY16 SPECIAL PROJECT RM12-2137
REPAIR RUNWAYS 14-32 & 6-24 - PHASE 3

RUNWAY 6-24 CROSS SECTIONS − STA 339+50 − 343+00

PT. BLUE

SCALE:	AS NOTED
EPROJECT NO.:	1382138
CONSTR. CONTR. NO.	N40080-17-R-0002
NAVFAC DRAWING NO.	13080159
SHEET	101 OF 206

CG325

DRAWFORM REVISION: 10 MARCH 2009

FILE NAME: c:\PHPA\100863_009_fy16_repair_runways_\CADD\Phase 3\general−civil_phase 3\X−SECTIONS\10−0863−009−C−325.dwg LAYOUT NAME: RUNWAY 6−24 SECTION PLOTTED: Tuesday, September 27, 2016 − 9:21am USER: BCorzentino

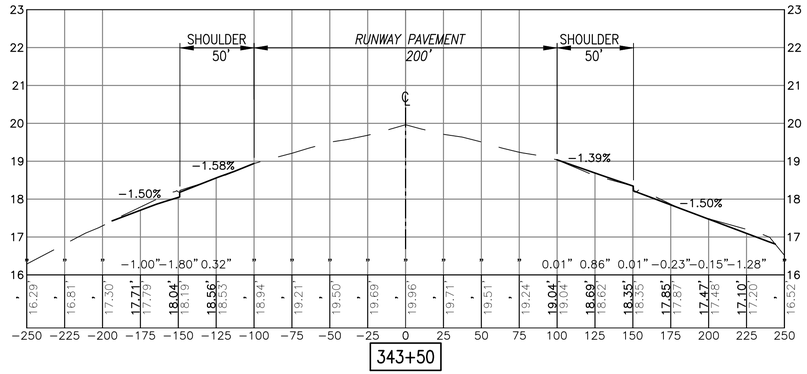

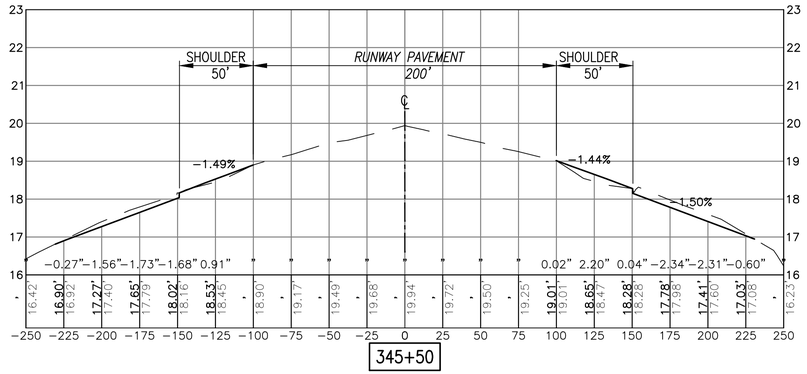

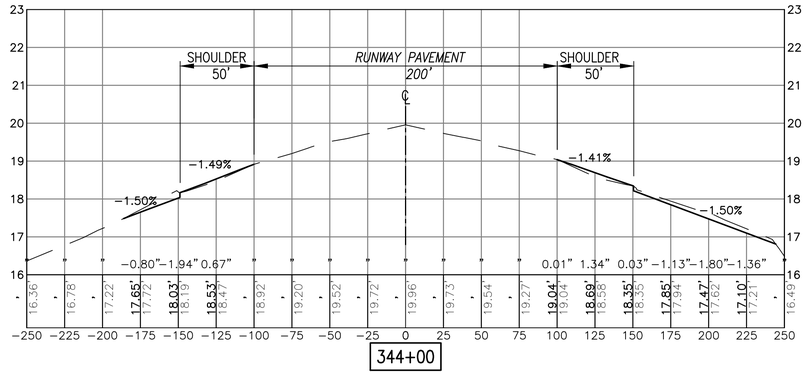

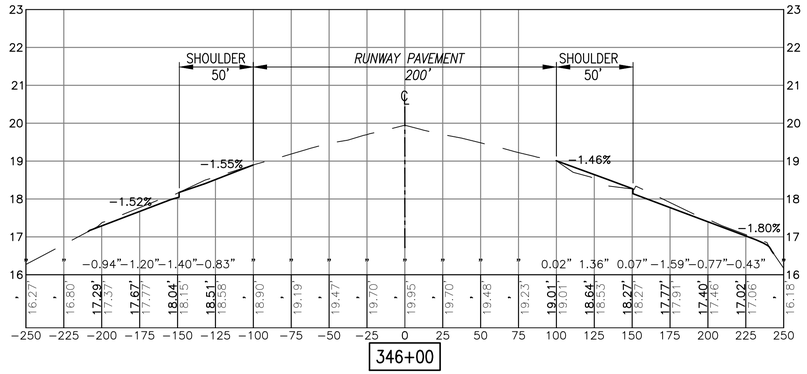

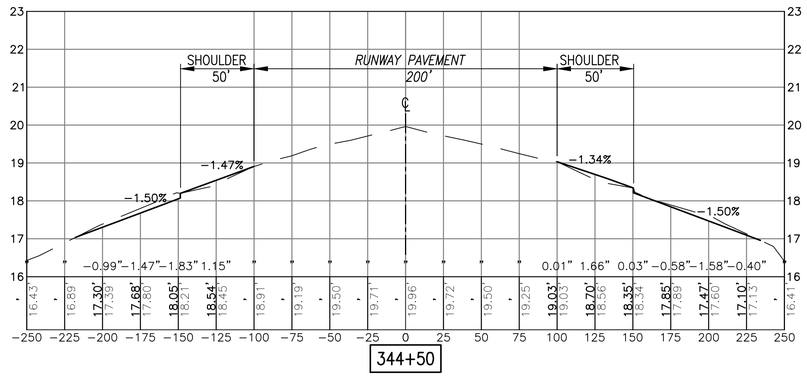

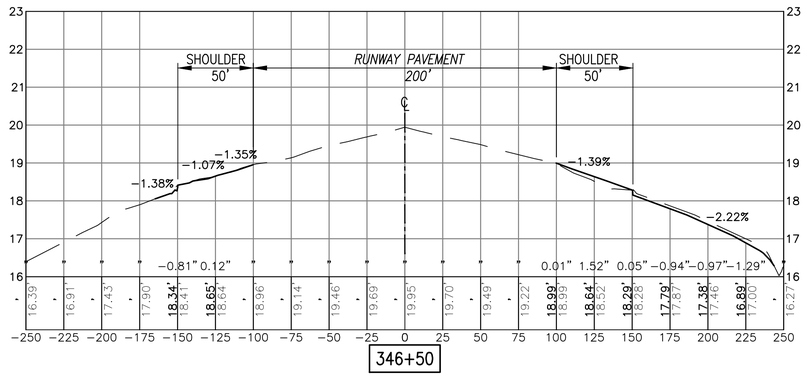

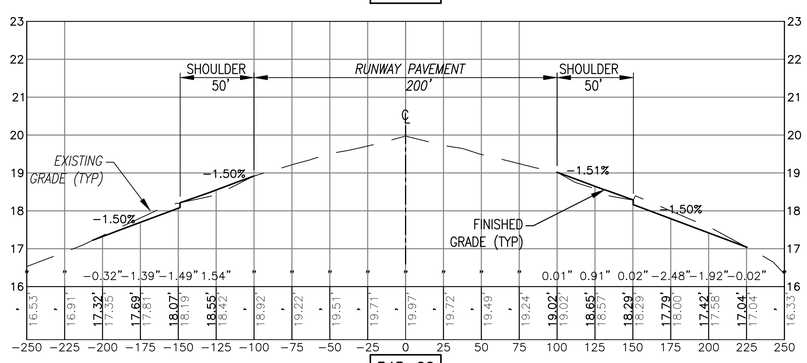

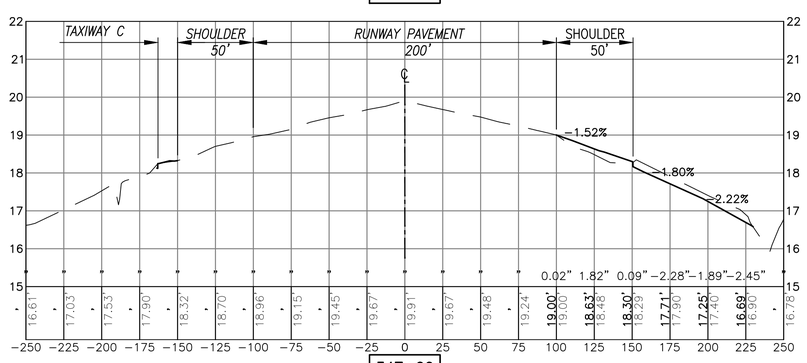

LEGEND:

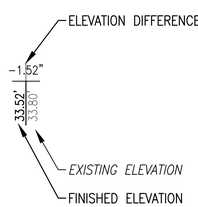

NOTE:

MDE NO 17−SF−0058

VERTICAL 1"=2'

HORIZONTAL 1"=50'

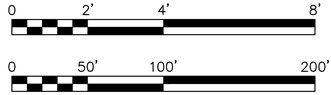

NO.	DESCRIPTION	DATE	APPR

NAVFAC

COMMONWEALTH OF PENNSYLVANIA
REGISTERED PROFESSIONAL
MARK J TIGER
ENGINEER
041439-E
SEAL

JOHNSON, MIRMIRAN & THOMPSON
Gannett Fleming
A Joint Venture
272 Bendix Road, Suite 260
Virginia Beach, Virginia, 23452
Telephone: (757) 499−1895
Web: www.jmt.com
A/E INFO

APPROVED

FOR COMMANDER NAVFAC

ACTIVITY

JAMES FLETCHER PER CHECKLIST
SATISFACTORY TO DATE 9/27/2016

DES DFD | DRW BAC | CHK MJT

PM/DM RH

BRANCH MANAGER

CHIEF ENG/ARCH E. GALLAHER, PE

DEPARTMENT OF THE NAVY
NAVAL FACILITIES ENGINEERING COMMAND
WASHINGTON, D.C.
NAVFAC WASHINGTON
NAVAL AIR STATION PATUXENT RIVER
PATUXENT RIVER, MARYLAND
PT BLUE

FY16 SPECIAL PROJECT RM12-2137
REPAIR RUNWAYS 14-32 & 6-24 - PHASE 3

RUNWAY 6-24 CROSS SECTIONS − STA 343+50 − 347+00

SCALE: AS NOTED
EPROJECT NO.: 1382138
CONSTR. CONTR. NO. N40080-17-R-0002
NAVFAC DRAWING NO. 13080160
SHEET 102 OF 206

CG326

DRAWFORM REVISION: 10 MARCH 2009

FILE NAME: G:\PHPA\100863_009_fy16_repair_runways_\CADD\Phase 3\general−civil_phase 3\VX−SECTIONS\10−0863−009−C−326.dwg LAYOUT NAME: RUNWAY 6−24 SECTION PLOTTED: Tuesday, September 27, 2016 − 9:33am USER: BCronzenlino

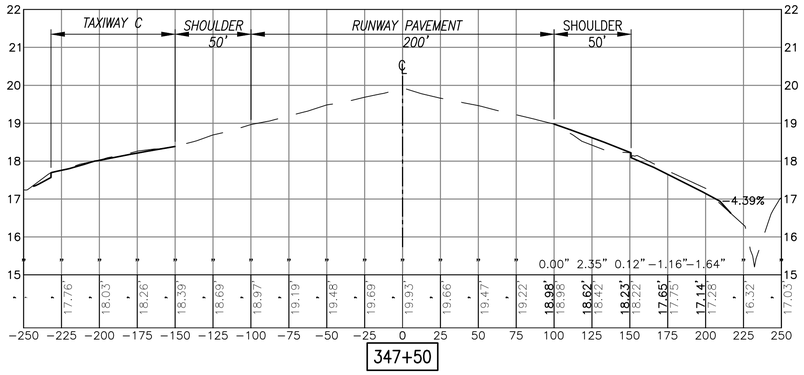

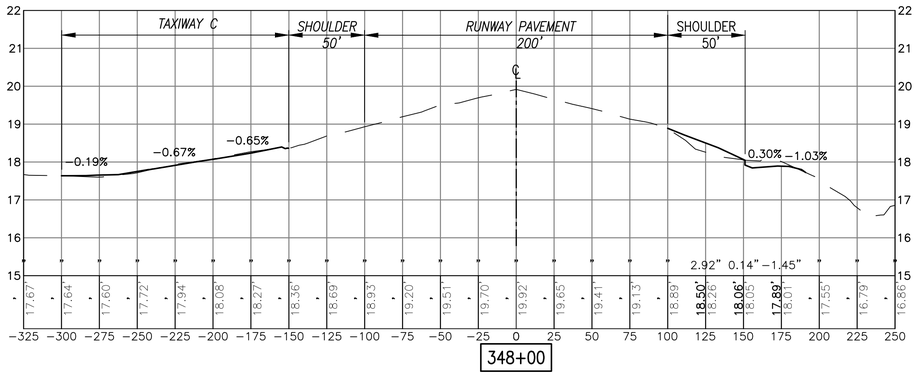

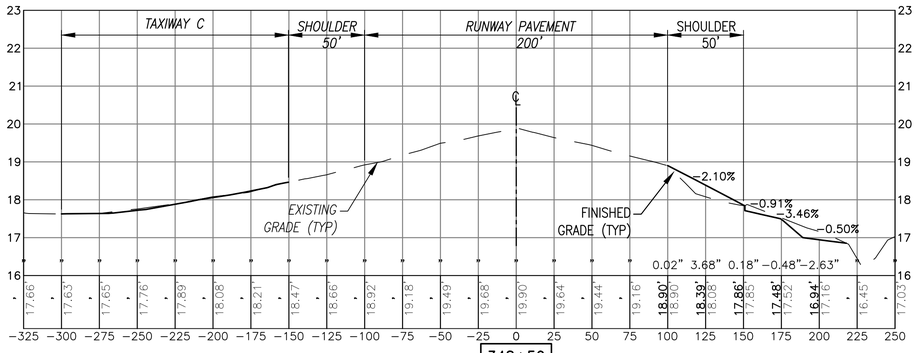

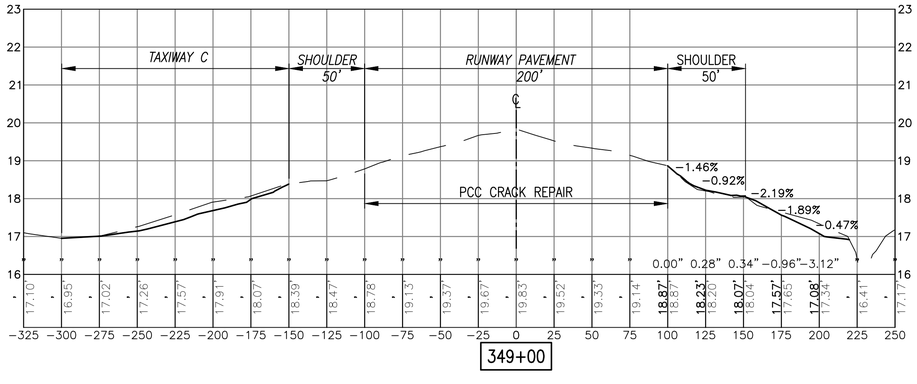

LEGEND:

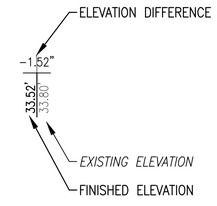

NOTE:

MDE NO 17-SF-0058

VERTICAL 1"=2'

HORIZONTAL 1"=50'

SYM	DESCRIPTION	DATE	APPR

NAVFAC

COMMONWEALTH OF PENNSYLVANIA
REGISTERED PROFESSIONAL
MARK J TIGER
ENGINEER
041439-E

SEAL

JOHNSON, MIRMIRAN & THOMPSON
Gannett Fleming
A Joint Venture
272 Bendix Road, Suite 260
Virginia Beach, Virginia, 23452
Telephone: (757) 499-1895
Web: www.jmt.com

A/E INFO

APPROVED

FOR COMMANDER NAVFAC

ACTIVITY

JAMES FLETCHER PER CHECKLIST
SATISFACTORY TO DATE 9/27/2016

DES	DFD	DRW	BAC	CHK	MJT

PM/DM RH

BRANCH MANAGER

CHIEF ENG/ARCH E. GALLAHER, PE

DEPARTMENT OF THE NAVY
NAVAL FACILITIES ENGINEERING COMMAND
NAVFAC WASHINGTON
WASHINGTON, D.C.
NAVAL AIR STATION PATUXENT RIVER
PATUXENT RIVER, MARYLAND
IPT BLUE

FY16 SPECIAL PROJECT RM12-2137
REPAIR RUNWAYS 14-32 & 6-24 - PHASE 3

RUNWAY 6-24 CROSS SECTIONS - STA 347+50 - 349+50

SCALE: AS NOTED
EPROJECT NO.: 1382138
CONSTR. CONTR. NO.: N40080-17-R-0002
NAVFAC DRAWING NO.: 13080161
SHEET 103 OF 206

CG327

DRAWFORM REVISION: 10 MARCH 2009

FILE NAME: G:\PHPA\100861_009_fy16_repair_runways_\CADD\Phase 3\general-civil_phase 3\V-SECTIONS\10-0863-009-C-327.dwg LAYOUT NAME: RUNWAY 6-24 SECTION PLOTTED: Tuesday, September 27, 2016 - 9:36am USER: BCrozentino

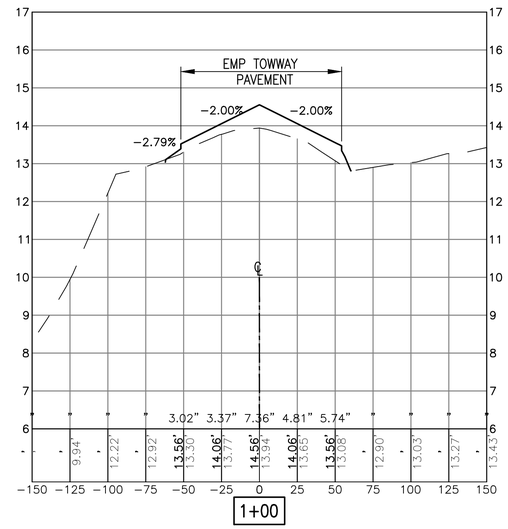

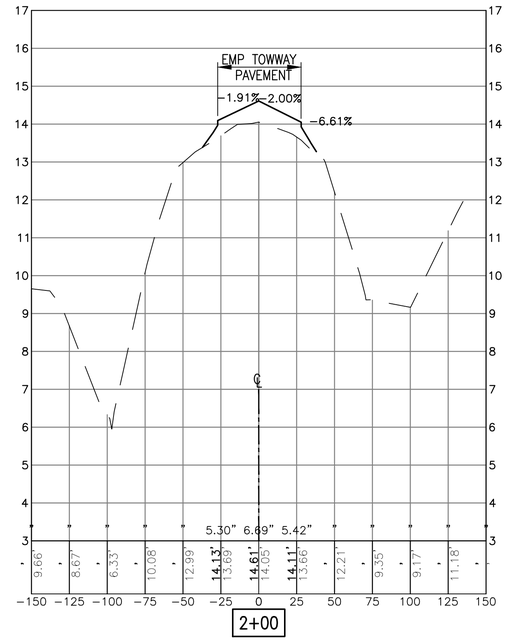

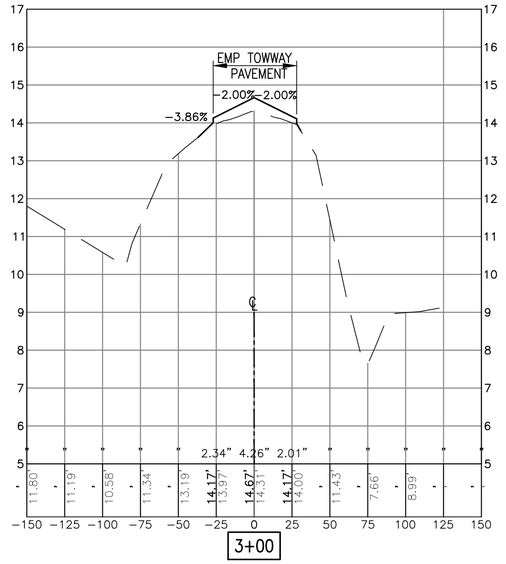

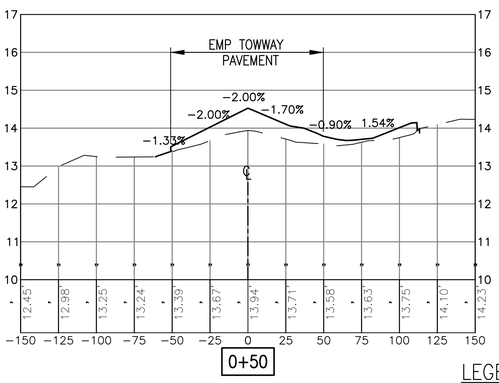

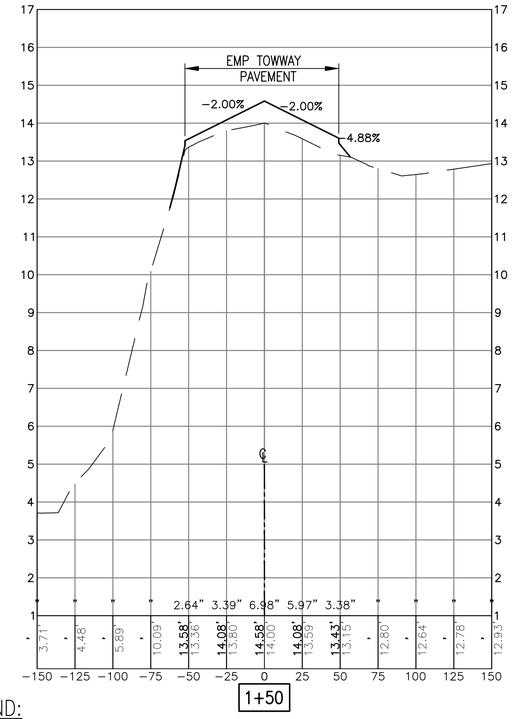

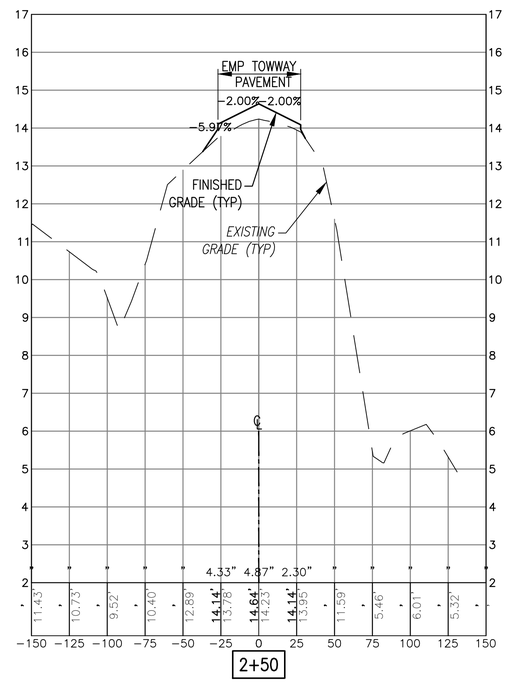

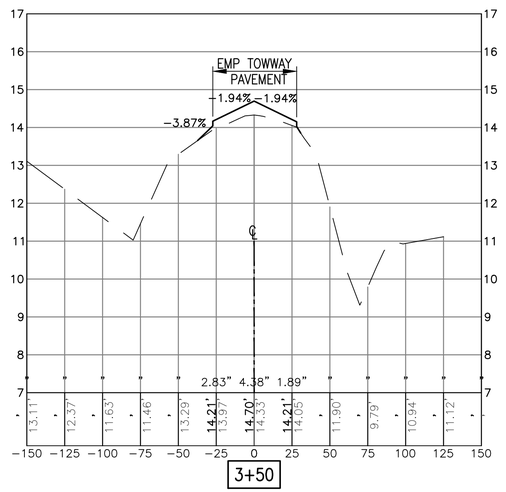

LEGEND:

-1.52" — ELEVATION DIFFERENCE

33.52' — *EXISTING ELEVATION*

33.80 — FINISHED ELEVATION

NOTE:

MDE NO 17-SF-0058

VERTICAL 1"=2' (0, 2', 4', 8')

HORIZONTAL 1"=50' (0, 50', 100', 200')

NO	DESCRIPTION	DATE	APPR
SYM			

NAVFAC

COMMONWEALTH OF PENNSYLVANIA — REGISTERED PROFESSIONAL — MARK J TIGER — ENGINEER — 041439-E — SEAL

JOHNSON, MIRMIRAN & THOMPSON
Gannett Fleming
A Joint Venture
272 Bendix Road, Suite 260
Virginia Beach, Virginia, 23452
Telephone: (757) 499-1895
Web: www.jmt.com
A/E INFO

APPROVED

FOR COMMANDER NAVFAC

ACTIVITY

JAMES FLETCHER PER CHECKLIST
SATISFACTORY TO DATE 9/27/2016

DES DFD | DRW BAC | CHK MJT

PM/DM RH

BRANCH MANAGER

CHIEF ENG/ARCH E. GALLAHER, PE

DEPARTMENT OF THE NAVY
NAVAL FACILITIES ENGINEERING COMMAND
WASHINGTON, D.C.
NAVFAC WASHINGTON
NAVAL AIR STATION PATUXENT RIVER
PATUXENT RIVER, MARYLAND
FY16 SPECIAL PROJECT RM12-2137
REPAIR RUNWAYS 14-32 & 6-24 - PHASE 3
EMP TOWWAY CROSS SECTIONS – STA 0+00 – 3+50
OFT BLUE

SCALE: AS NOTED
EPROJECT NO.: 1382138
CONSTR. CONTR. NO. N40080-17-R-0002
NAVFAC DRAWING NO. 13080162
SHEET 104 OF 206

CG328

DRAWFORM REVISION: 10 MARCH 2009

FILE NAME: G:\PHPA\108863_009_fy16_repair_runways_\CADD\Phase 3\general-civil_phase 3\X-SECTIONS\10-0863-009-C-328.dwg LAYOUT NAME: RUNWAY 6-24 SECTION PLOTTED: Tuesday, September 27, 2016 - 9:39am USER: BCrozentino

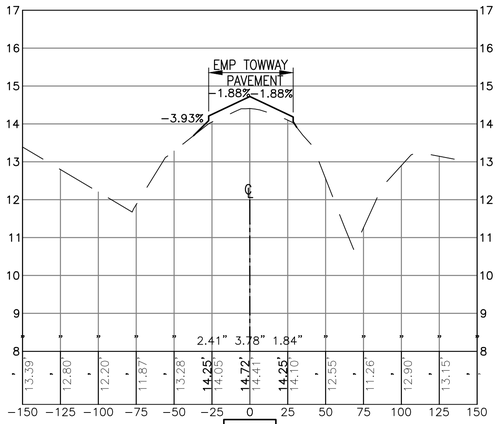

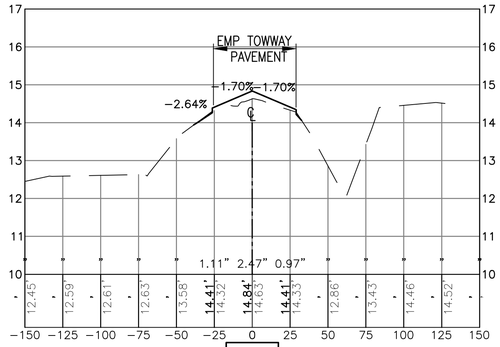

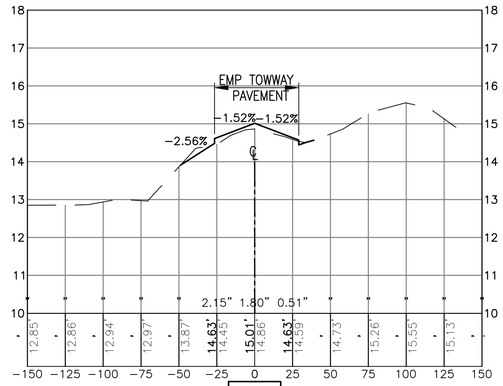

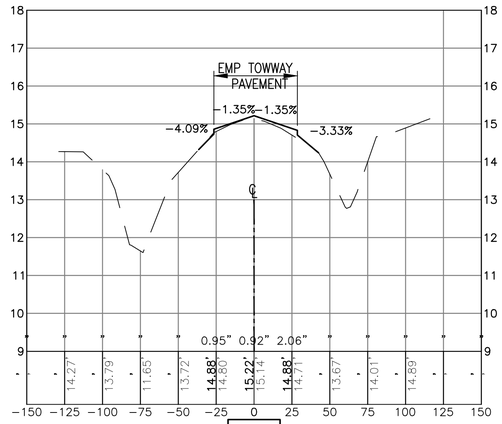

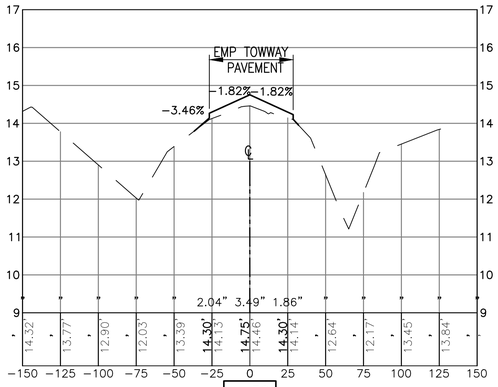

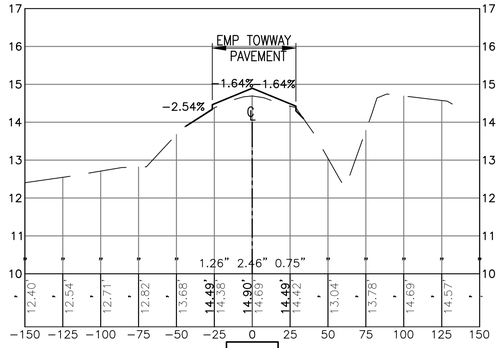

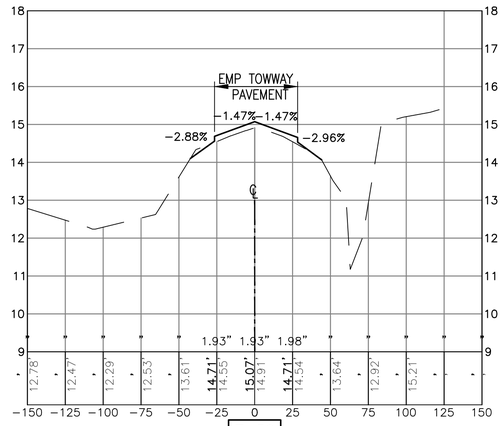

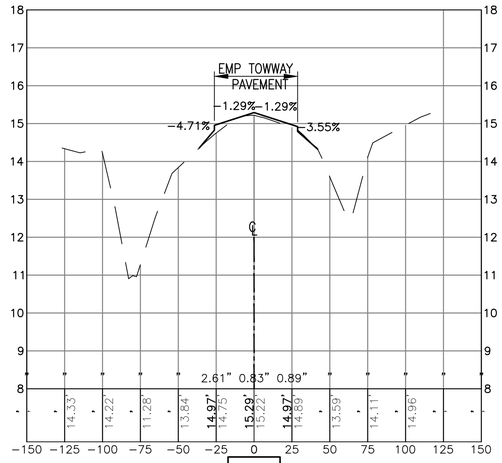

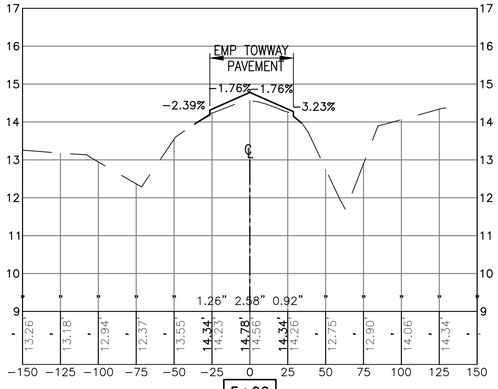

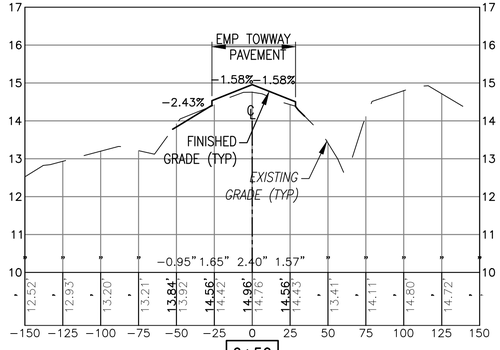

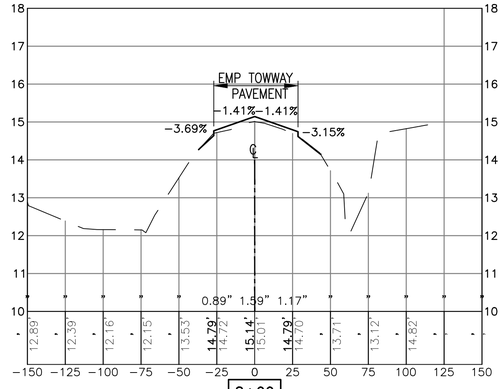

LEGEND:

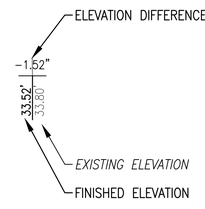

NOTE:

MDE NO 17-SF-0058

VERTICAL 1"=2': 0 2' 4' 8'

HORIZONTAL 1"=50': 0 50' 100' 200'

SYM	DESCRIPTION	DATE	APPR

NAVFAC

COMMONWEALTH OF PENNSYLVANIA — REGISTERED PROFESSIONAL — MARK J TIGER — ENGINEER — 041439-E — SEAL

JOHNSON, MIRMIRAN & THOMPSON
Gannett Fleming
A Joint Venture
272 Bendix Road, Suite 260
Virginia Beach, Virginia, 23452
Telephone: (757) 499-1895
Web: www.jmt.com
A/E INFO

APPROVED

FOR COMMANDER NAVFAC

ACTIVITY

JAMES FLETCHER PER CHECKLIST
SATISFACTORY TO DATE 9/27/2016

DES DFD DRW BAC CHK MJT
PM/DM RH
BRANCH MANAGER
CHIEF ENG/ARCH E. GALLAHER, PE

DEPARTMENT OF THE NAVY
NAVAL FACILITIES ENGINEERING COMMAND
NAVFAC WASHINGTON
WASHINGTON, D.C.
PT BLUE
NAVAL AIR STATION PATUXENT RIVER
PATUXENT RIVER, MARYLAND

FY16 SPECIAL PROJECT RM12-2137
REPAIR RUNWAYS 14-32 & 6-24 - PHASE 3

EMP TOWWAY CROSS SECTIONS – STA 4+00 – 8+00

SCALE: AS NOTED
EPROJECT NO.: 1382138
CONSTR. CONTR. NO. N40080-17-R-0002
NAVFAC DRAWING NO. 13080163
SHEET 105 OF 206

CG329

DRAWFORM REVISION: 10 MARCH 2009

FILE NAME: G:\PHPA\100863_009_fy16_repair_runways_\CADD\Phase 3\general-civil_phase 3\V-SECTIONS\10-0863-009-C-328.dwg LAYOUT NAME: RUNWAY 6-24 SECTION PLOTTED: Tuesday, September 27, 2016 - 9:42am USER: BCrozentino

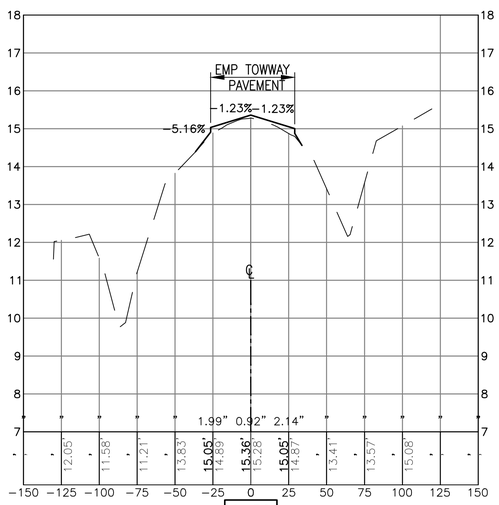

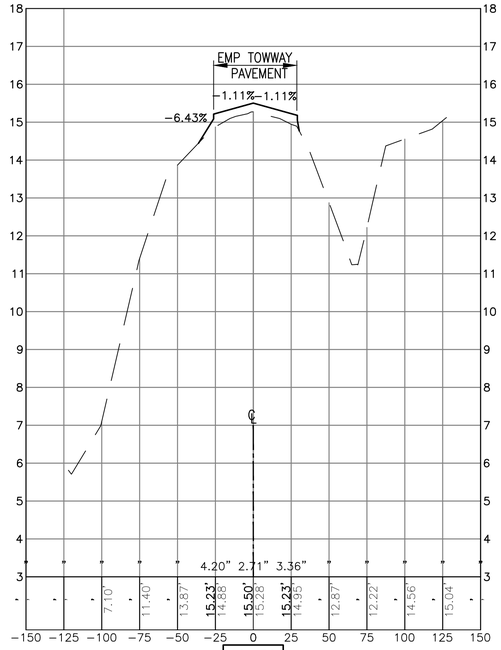

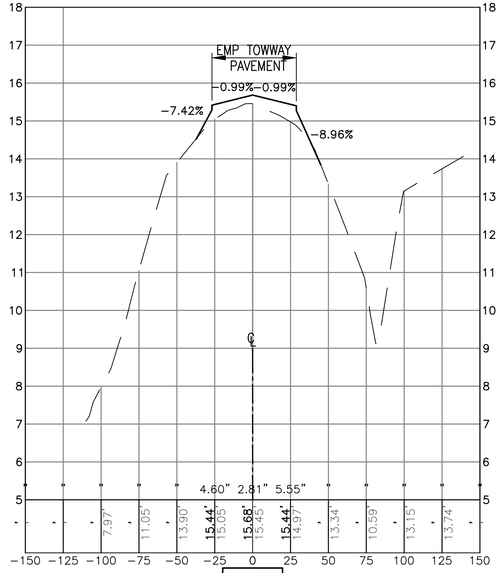

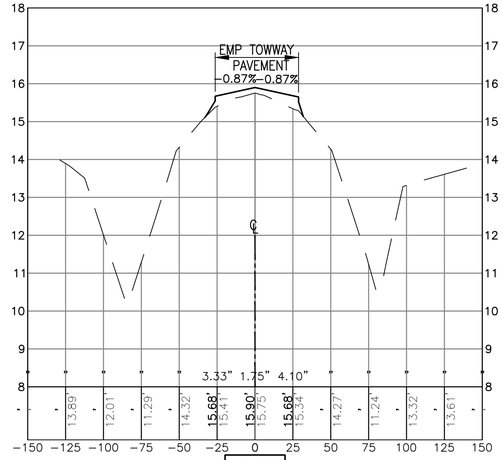

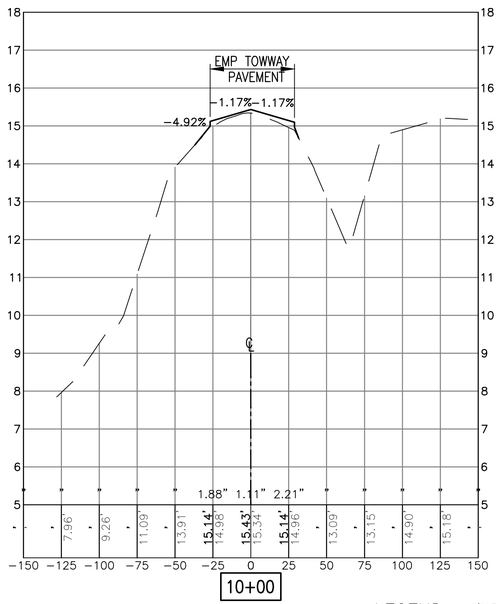

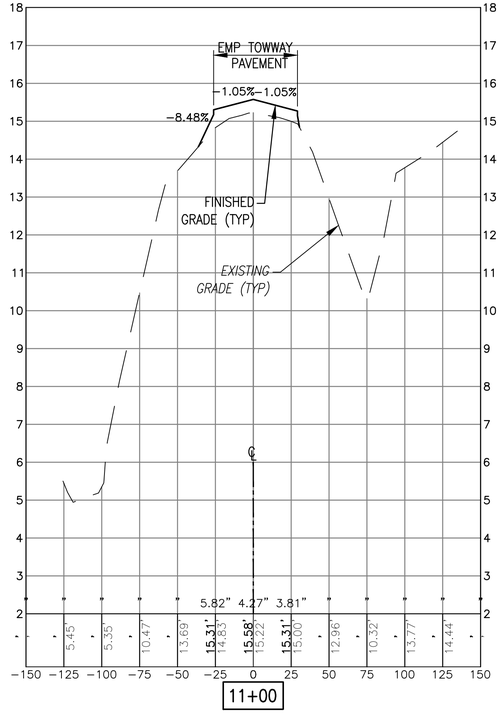

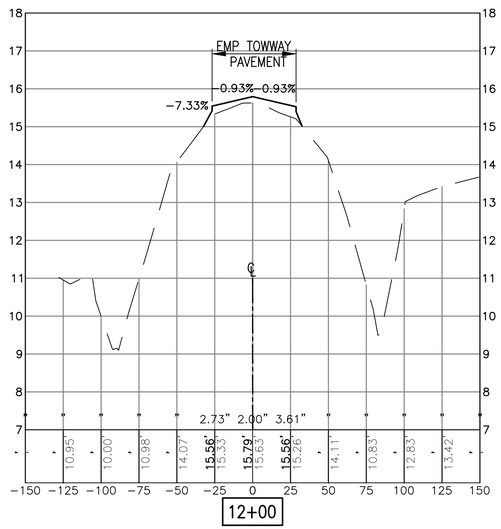

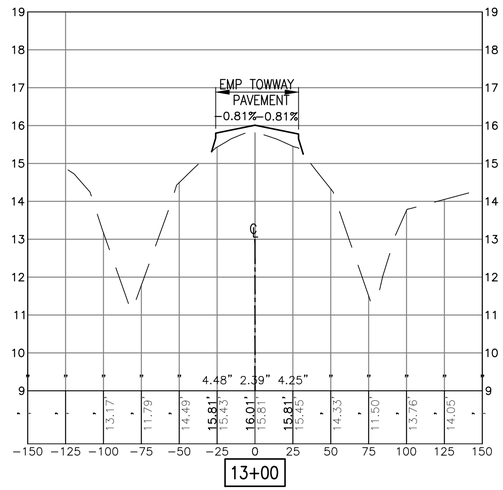

LEGEND:

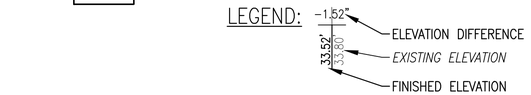

VERTICAL 1"=2' (0, 2', 4', 8')

HORIZONTAL 1"=50' (0, 50', 100', 200')

NOTE:

MDE NO 17-SF-0058

NO	DESCRIPTION	DATE	APPR

NAVFAC

COMMONWEALTH OF PENNSYLVANIA
REGISTERED PROFESSIONAL
MARK J TIGER
ENGINEER
041439-E
SEAL

JOHNSON, MIRMIRAN & THOMPSON
Gannett Fleming
A Joint Venture
272 Bendix Road, Suite 260
Virginia Beach, Virginia, 23452
Telephone: (757) 499-1895
Web: www.jmt.com

A/E INFO

APPROVED

FOR COMMANDER NAVFAC

ACTIVITY

JAMES FLETCHER PER CHECKLIST
SATISFACTORY TO DATE 9/27/2016

DES DFD | DRW BAC | CHK MJT

PM/DM RH

BRANCH MANAGER

CHIEF ENG/ARCH E. GALLAHER, PE

DEPARTMENT OF THE NAVY
NAVAL FACILITIES ENGINEERING COMMAND
WASHINGTON, D.C.
NAVFAC WASHINGTON
NAVAL AIR STATION PATUXENT RIVER
PATUXENT RIVER, MARYLAND
FY16 SPECIAL PROJECT RM12-2137
REPAIR RUNWAYS 14-32 & 6-24 - PHASE 3
EMP TOWWAY CROSS SECTIONS - STA 9+50 - 13+00
PT BLUE

SCALE: AS NOTED
EPROJECT NO.: 1382138
CONSTR. CONTR. NO.: N40080-17-R-0002
NAVFAC DRAWING NO.: 13080164
SHEET 106 OF 206

CG330

DRAWFORM REVISION: 10 MARCH 2009

FILE NAME: G:\PHPA\108863_009_fy16_repair_runways_1\CADD\Phase 3\general-civil_phase 3\X-SECTIONS\10-0863-009-C-330.dwg LAYOUT NAME: RUNWAY 6-24 SECTION PLOTTED: Tuesday, September 27, 2016 - 9:45am USER: BCovizentino

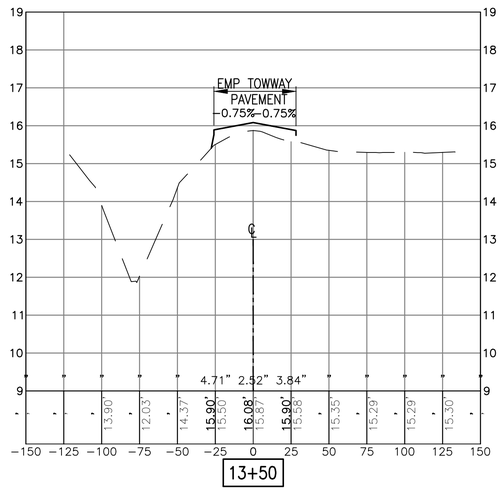

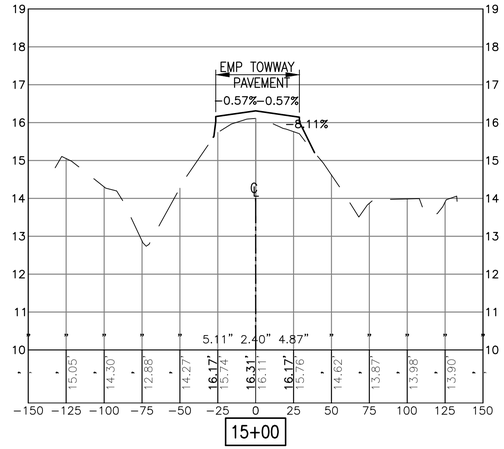

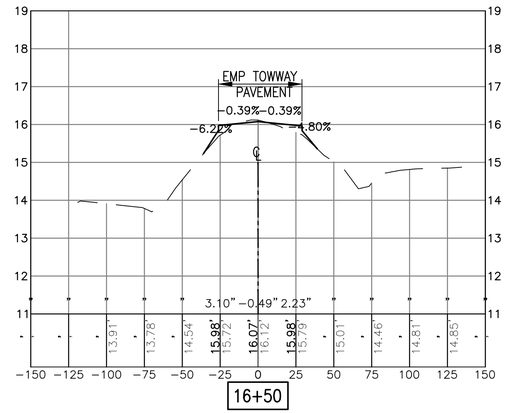

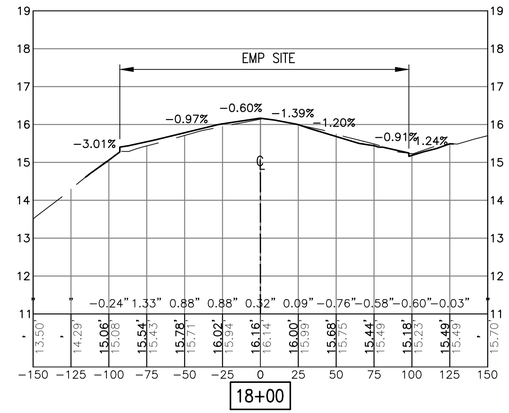

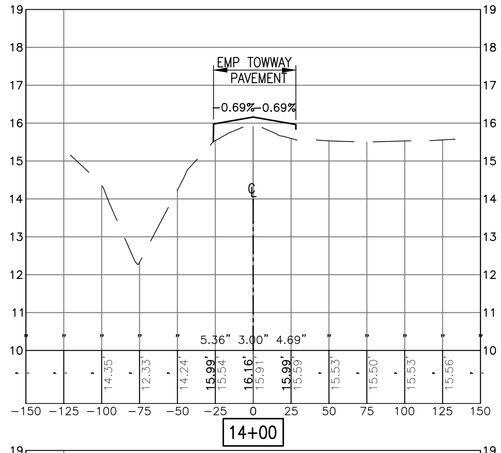

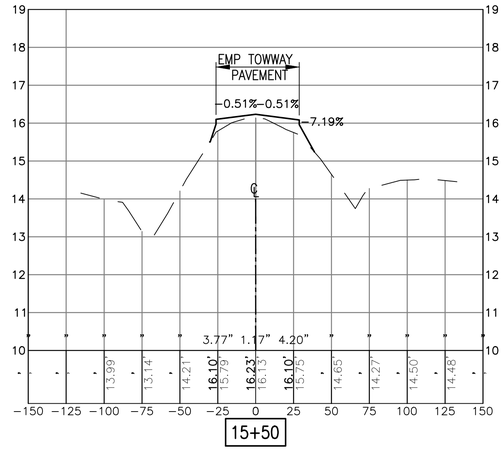

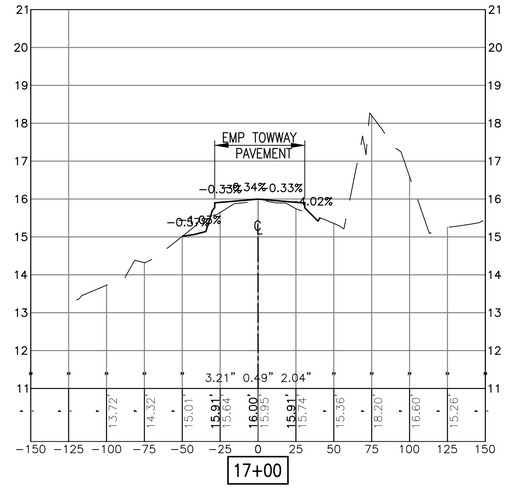

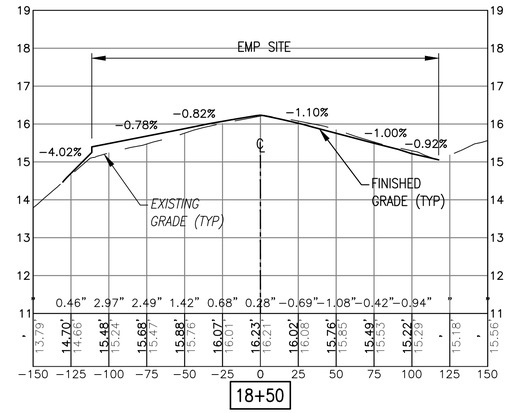

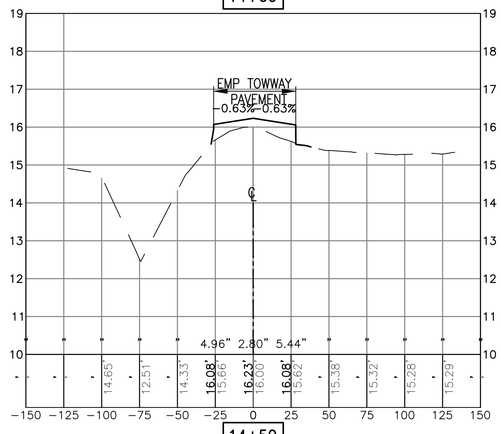

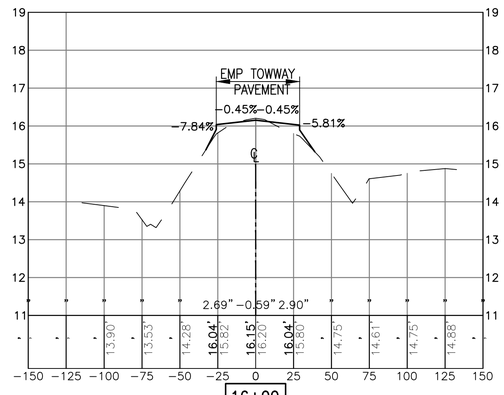

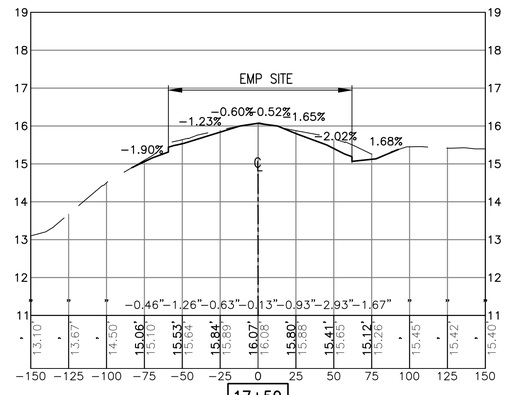

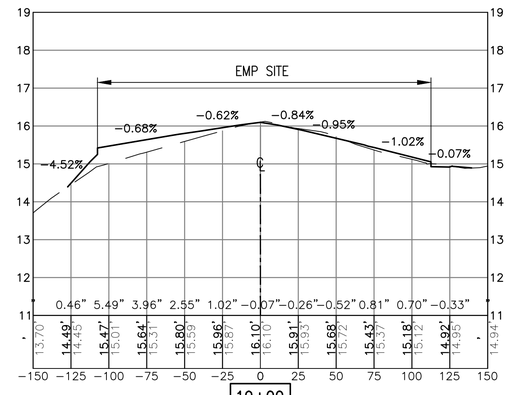

LEGEND:

-1.52" ELEVATION DIFFERENCE

33.52' / 33.80' *EXISTING ELEVATION*

FINISHED ELEVATION

VERTICAL 1"=2' (0, 2', 4', 8')

HORIZONTAL 1"=50' (0, 50', 100', 200')

NOTE:

MDE NO 17-SF-0058

SYM	DESCRIPTION	DATE	APPR

NAVFAC

COMMONWEALTH OF PENNSYLVANIA — REGISTERED PROFESSIONAL — MARK J TIGER — ENGINEER — 041439-E

SEAL

JOHNSON, MIRMIRAN & THOMPSON
Gannett Fleming
A Joint Venture
272 Bendix Road, Suite 260
Virginia Beach, Virginia, 23452
Telephone: (757) 499-1895
Web: www.jmt.com

A/E INFO

APPROVED

FOR COMMANDER NAVFAC

ACTIVITY

JAMES FLETCHER PER CHECKLIST
SATISFACTORY TO DATE 9/27/2016

DES DFD DRW BAC CHK MJT

PM/DM RH

BRANCH MANAGER

CHIEF ENG/ARCH E. GALLAHER, PE

DEPARTMENT OF THE NAVY
NAVFAC WASHINGTON
NAVAL FACILITIES ENGINEERING COMMAND
WASHINGTON, D.C.
NAVAL AIR STATION PATUXENT RIVER
PATUXENT RIVER, MARYLAND
IPT BLUE

FY16 SPECIAL PROJECT RM12-2137
REPAIR RUNWAYS 14-32 & 6-24 - PHASE 3

EMP TOWWAY CROSS SECTIONS – STA 13+50 – 19+00

SCALE: AS NOTED

EPROJECT NO.: 1382138

CONSTR. CONTR. NO. N40080-17-R-0002

NAVFAC DRAWING NO. 13080165

SHEET 107 OF 206

CG331

DRAWFORM REVISION: 10 MARCH 2009

FILE NAME: G:\PHPA\100861_009_fy16_repair_runways_\CADD\Phase 3\general-civil_phase 3\V-SECTIONS\10-0863-009-C-331.dwg LAYOUT NAME: RUNWAY 6-24 SECTION PLOTTED: Tuesday, September 27, 2016 - 9:48am USER: BCrozierIino

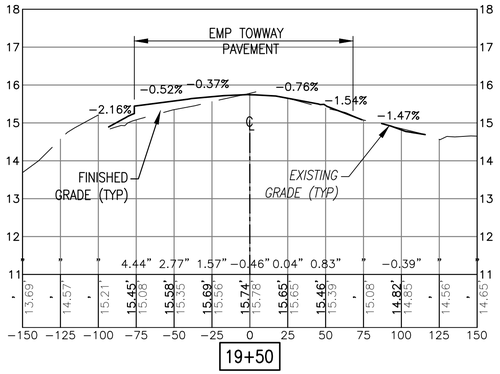

19+50

LEGEND:

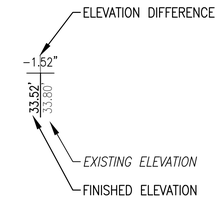

NOTE:

MDE NO 17-SF-0058

VERTICAL 1"=2'

HORIZONTAL 1"=50'

SYM	DESCRIPTION	DATE	APPR

NAVFAC

COMMONWEALTH OF PENNSYLVANIA
REGISTERED PROFESSIONAL
MARK J TIGER
ENGINEER
041439-E

SEAL

JOHNSON, MIRMIRAN & THOMPSON
Gannett Fleming
A Joint Venture
272 Bendix Road, Suite 260
Virginia Beach, Virginia, 23452
Telephone: (757) 499-1895
Web: www.jmt.com

A/E INFO

APPROVED

FOR COMMANDER NAVFAC

ACTIVITY

JAMES FLETCHER PER CHECKLIST
SATISFACTORY TO DATE 9/27/2016

DES	DFD	DRW	BAC	CHK	MJT

PM/DM RH

BRANCH MANAGER

CHIEF ENG/ARCH E. GALLAHER, PE

DEPARTMENT OF THE NAVY
NAVAL FACILITIES ENGINEERING COMMAND
NAVFAC WASHINGTON
WASHINGTON, D.C.
NAVAL AIR STATION PATUXENT RIVER
PATUXENT RIVER, MARYLAND
IPT BLUE

FY16 SPECIAL PROJECT RM12-2137
REPAIR RUNWAYS 14-32 & 6-24 - PHASE 3

EMP TOWWAY CROSS SECTIONS - STA 19+50 - 19+80

SCALE: AS NOTED
EPROJECT NO.: 1382138
CONSTR. CONTR. NO.: N40080-17-R-0002
NAVFAC DRAWING NO.: 13080166
SHEET 108 OF 206

CG332

DRAWFORM REVISION: 10 MARCH 2009

FILE NAME: G:\PHPA\100861_009_fy16_repair_runways_\CADD\Phase 3\general-civil_phase 3\V-SECTIONS\10-0863-009-C-332.dwg LAYOUT NAME: RUNWAY 6-24 SECTION PLOTTED: Tuesday, September 27, 2016 - 9:52am USER: BCrozentino

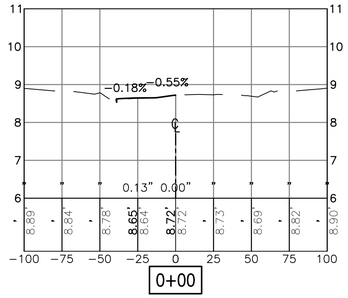

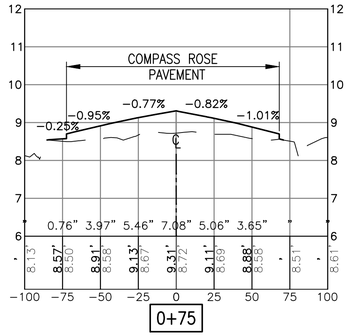

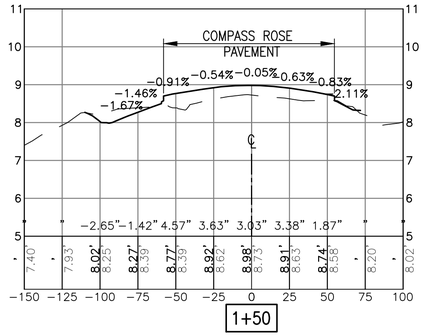

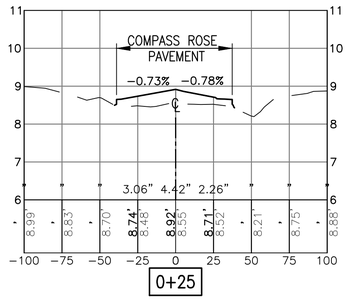

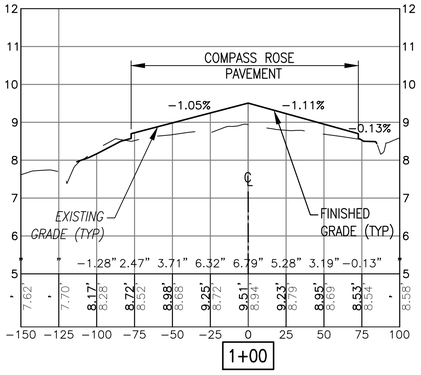

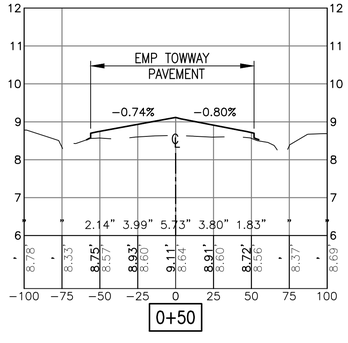

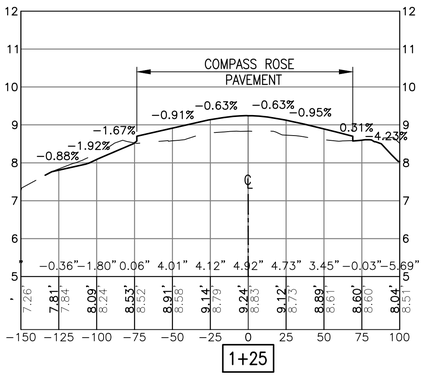

LEGEND:

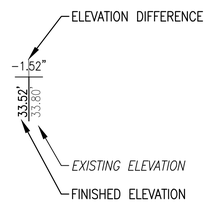

NOTE:

MDE NO 17-SF-0058

VERTICAL 1"=2'

HORIZONTAL 1"=50'

APPR	DATE	DESCRIPTION	SYM

COMMONWEALTH OF PENNSYLVANIA
REGISTERED PROFESSIONAL
MARK J TIGER
ENGINEER
041439-E

SEAL

JOHNSON, MIRMIRAN & THOMPSON
Gannett Fleming
A Joint Venture
272 Bendix Road, Suite 260
Virginia Beach, Virginia, 23452
Telephone: (757) 499-1895
Web: www.jmt.com

A/E INFO

APPROVED

FOR COMMANDER NAVFAC

ACTIVITY

JAMES FLETCHER PER CHECKLIST

SATISFACTORY TO DATE 9/27/2016

DES DFD DRW BAC CHK MJT

PM/DM RH

BRANCH MANAGER

CHIEF ENG/ARCH E. GALLAHER, PE

DEPARTMENT OF THE NAVY
NAVAL FACILITIES ENGINEERING COMMAND
WASHINGTON, D.C.
NAVFAC WASHINGTON
NAVAL AIR STATION PATUXENT RIVER
PATUXENT RIVER, MARYLAND
FY16 SPECIAL PROJECT RM12-2137
REPAIR RUNWAYS 14-32 & 6-24 - PHASE 3
COMPASS ROSE CROSS SECTIONS
PT BLUE

SCALE: AS NOTED

EPROJECT NO.: 1382138

CONSTR. CONTR. NO. N40080-17-R-0002

NAVFAC DRAWING NO. 13080167

SHEET 109 OF 206

CG333

DRAWFORM REVISION: 10 MARCH 2009

FILE NAME: G:\PHPA\100863_009_fy16_repair_runways_\CAD\Phase 3\general-civil_phase 3\VX-SECTIONS\10-0863-009-C-1333.dwg LAYOUT NAME: RUNWAY 6-24 SECTION PLOTTED: Tuesday, September 27, 2016 - 9:55am USER: BCrozentino