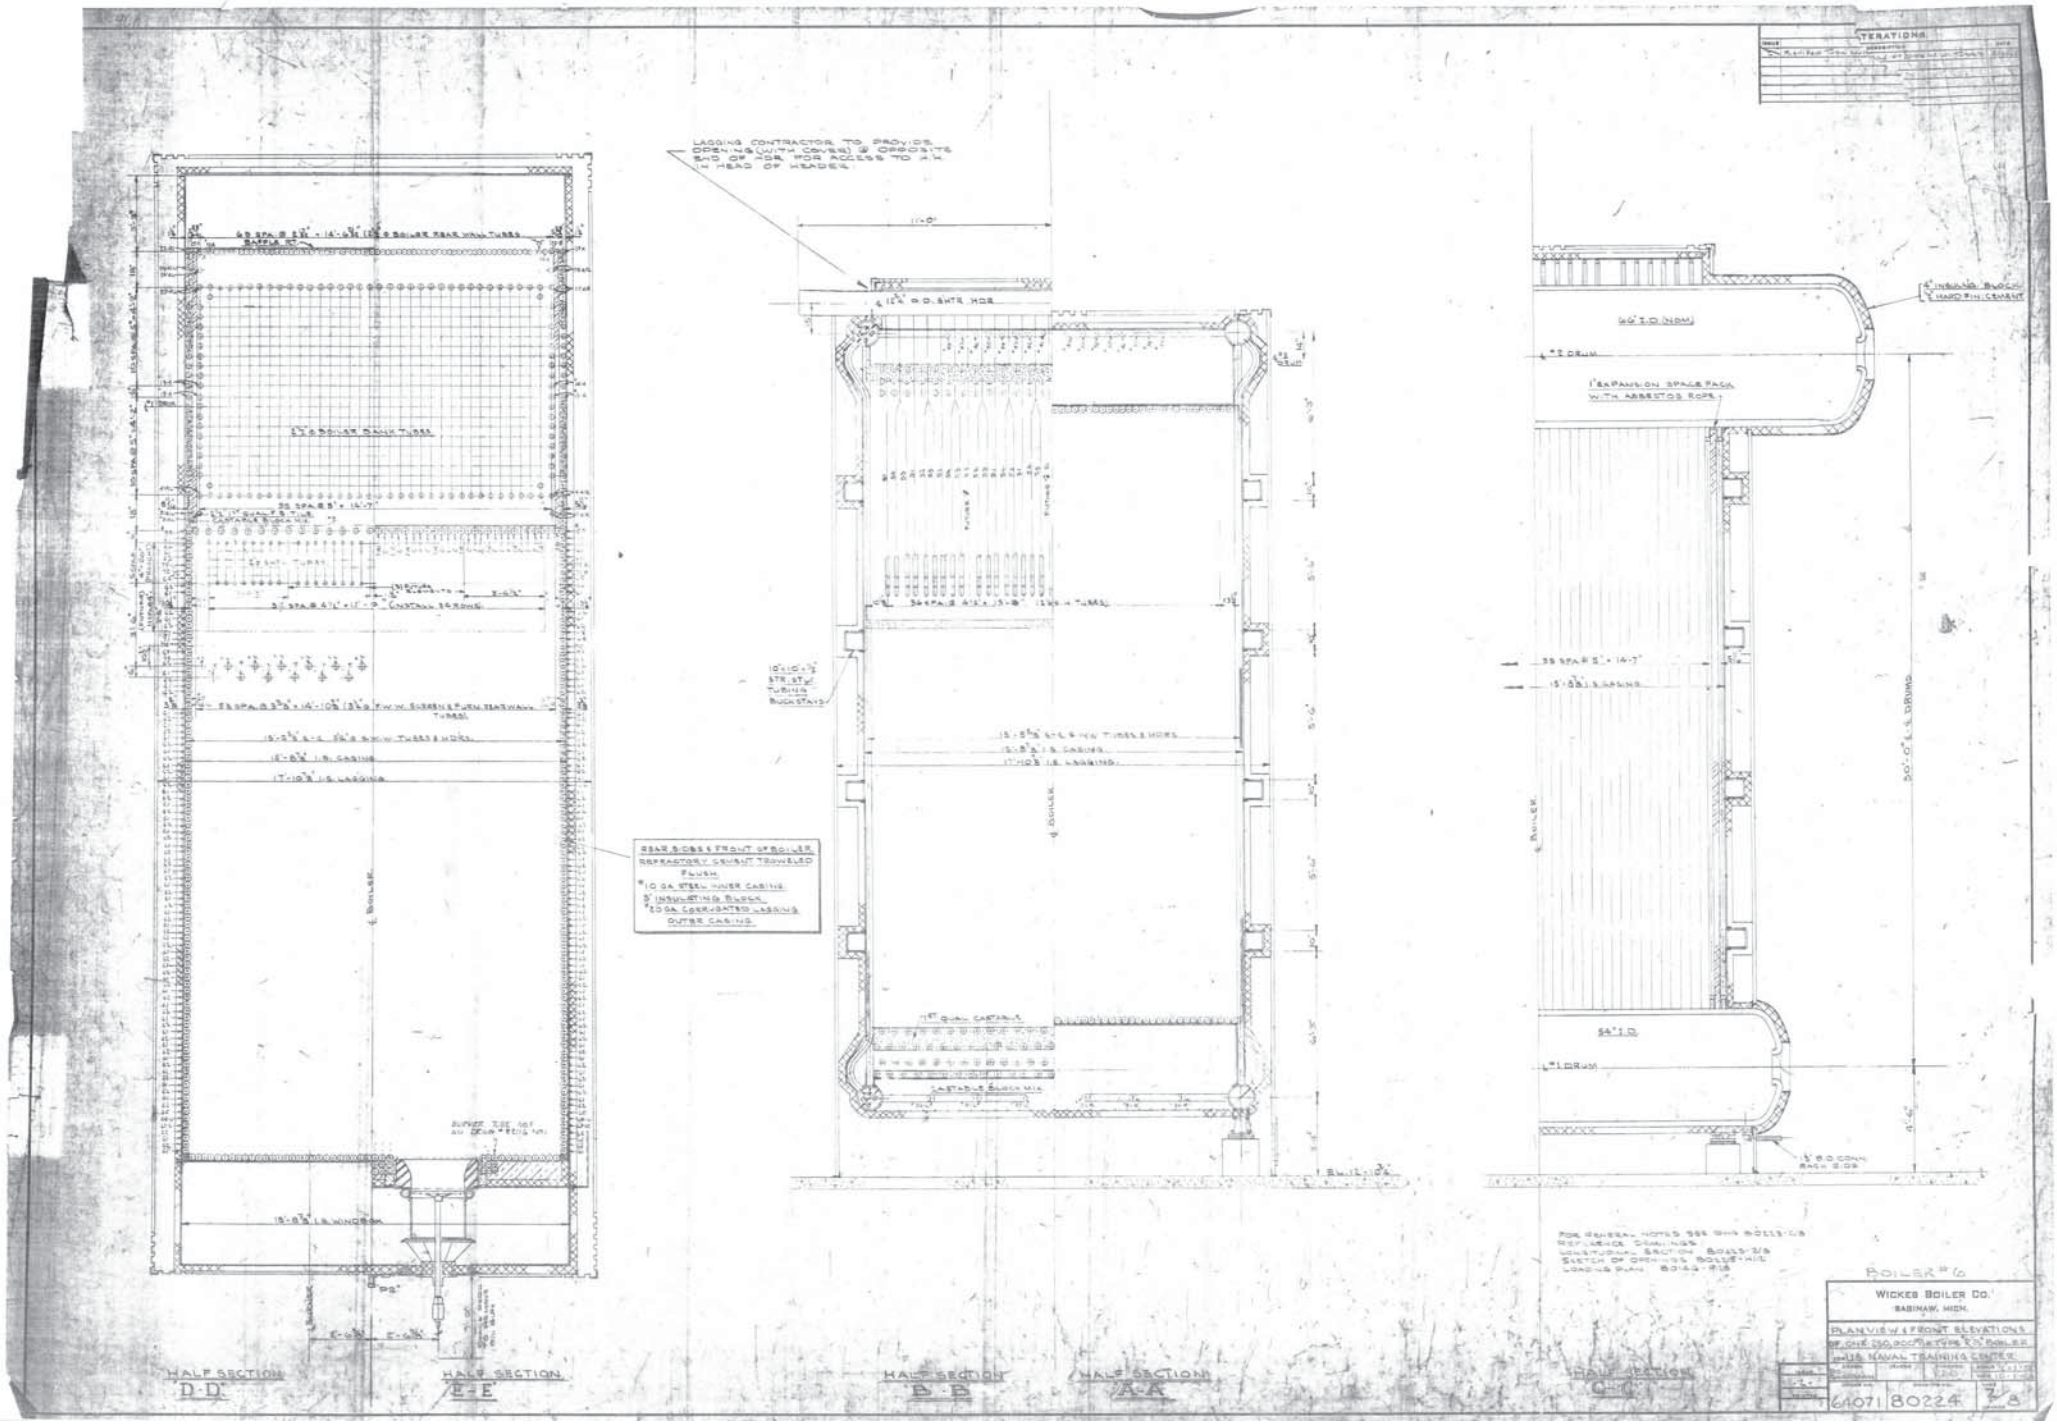

LAGGING CONTRACTOR TO PROVIDE OPENING (WITH COVER) @ OPPOSITE END OF HDR FOR ACCESS TO H.H. IN HEAD OF HEADER.
REAR SIDES & FRONT OF BOILER REFRACTORY CEMENT TROWELED FLUSH.
#10 GA STEEL INNER CASING
3" INSULATING BLOCK
#20 GA CORRUGATED LAGGING OUTER CASING
1" EXPANSION SPACE PACK WITH ASBESTOS ROPE
CASTABLE BLOCK MIX
HALF SECTION D-D
HALF SECTION E-E
HALF SECTION B-B
HALF SECTION A-A
HALF SECTION C-C
BOILER #6
WICKES BOILER CO.
SAGINAW, MICH.
PLAN VIEW & FRONT ELEVATIONS
U.S. NAVAL TRAINING CENTER
64071
80224

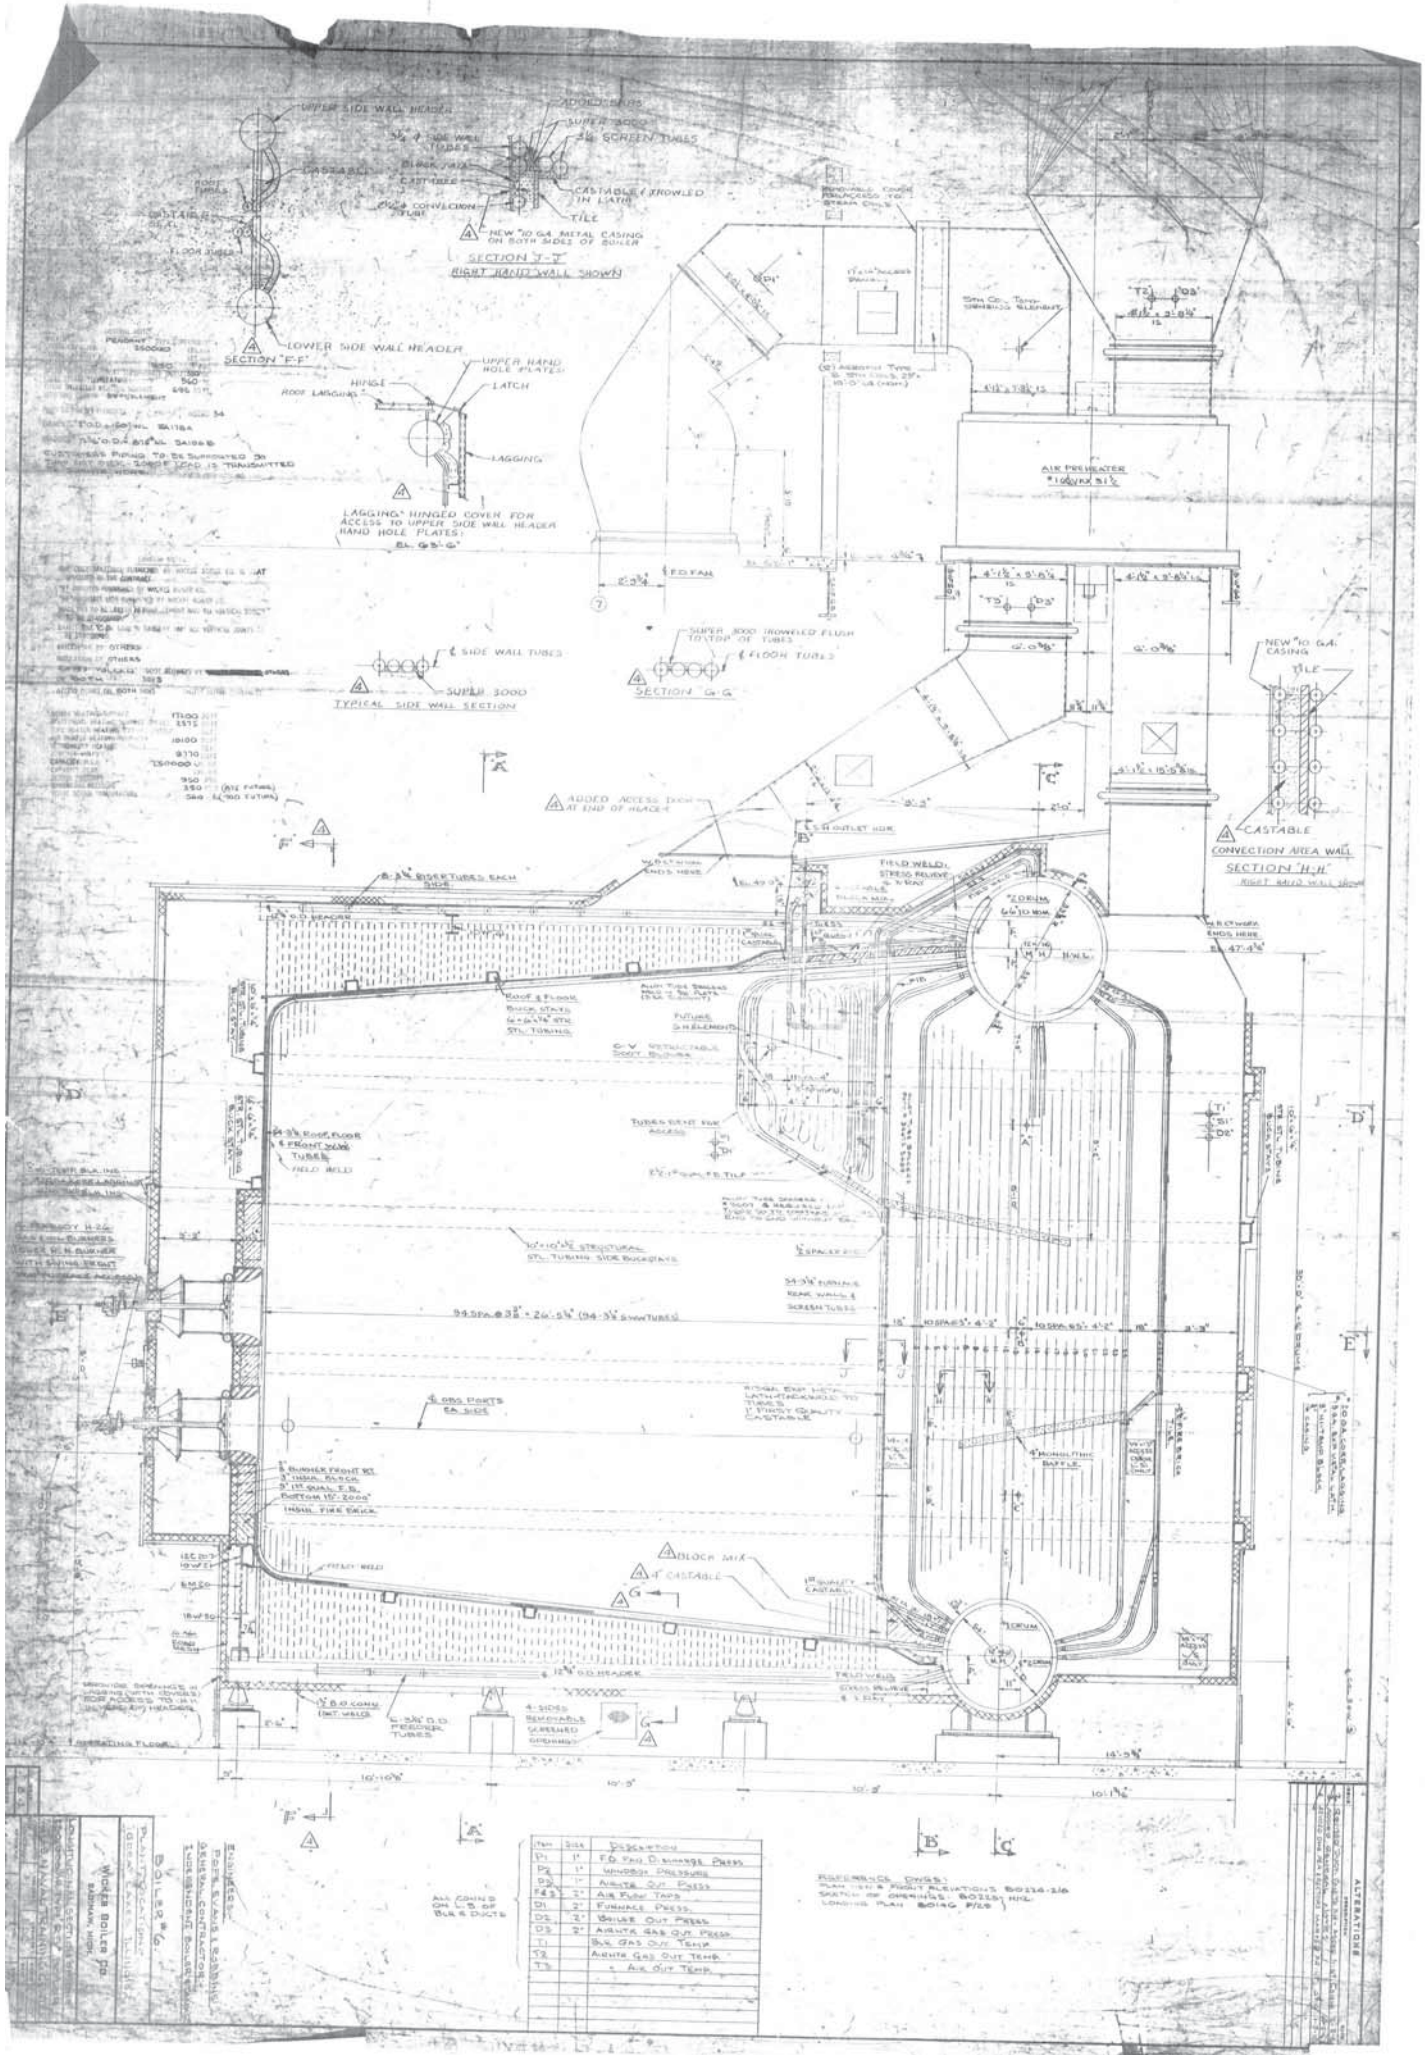

ITEM	SIZE	DESCRIPTION
P1	1"	F.D. FAN D. SUNAGE PRESS
P2	1"	WINDBOX PRESSURE
P3	1"	AIRHTR OUT PRESS
P4	2"	AIR FLOW TAPS
D1	2"	FURNACE PRESS.
D2	2"	BOILER OUT PRESS
D3	2"	AIRHTR GAS OUT PRESS
T1		BLR GAS OUT TEMP
T2		AIRHTR GAS OUT TEMP
T3		" AIR OUT TEMP.