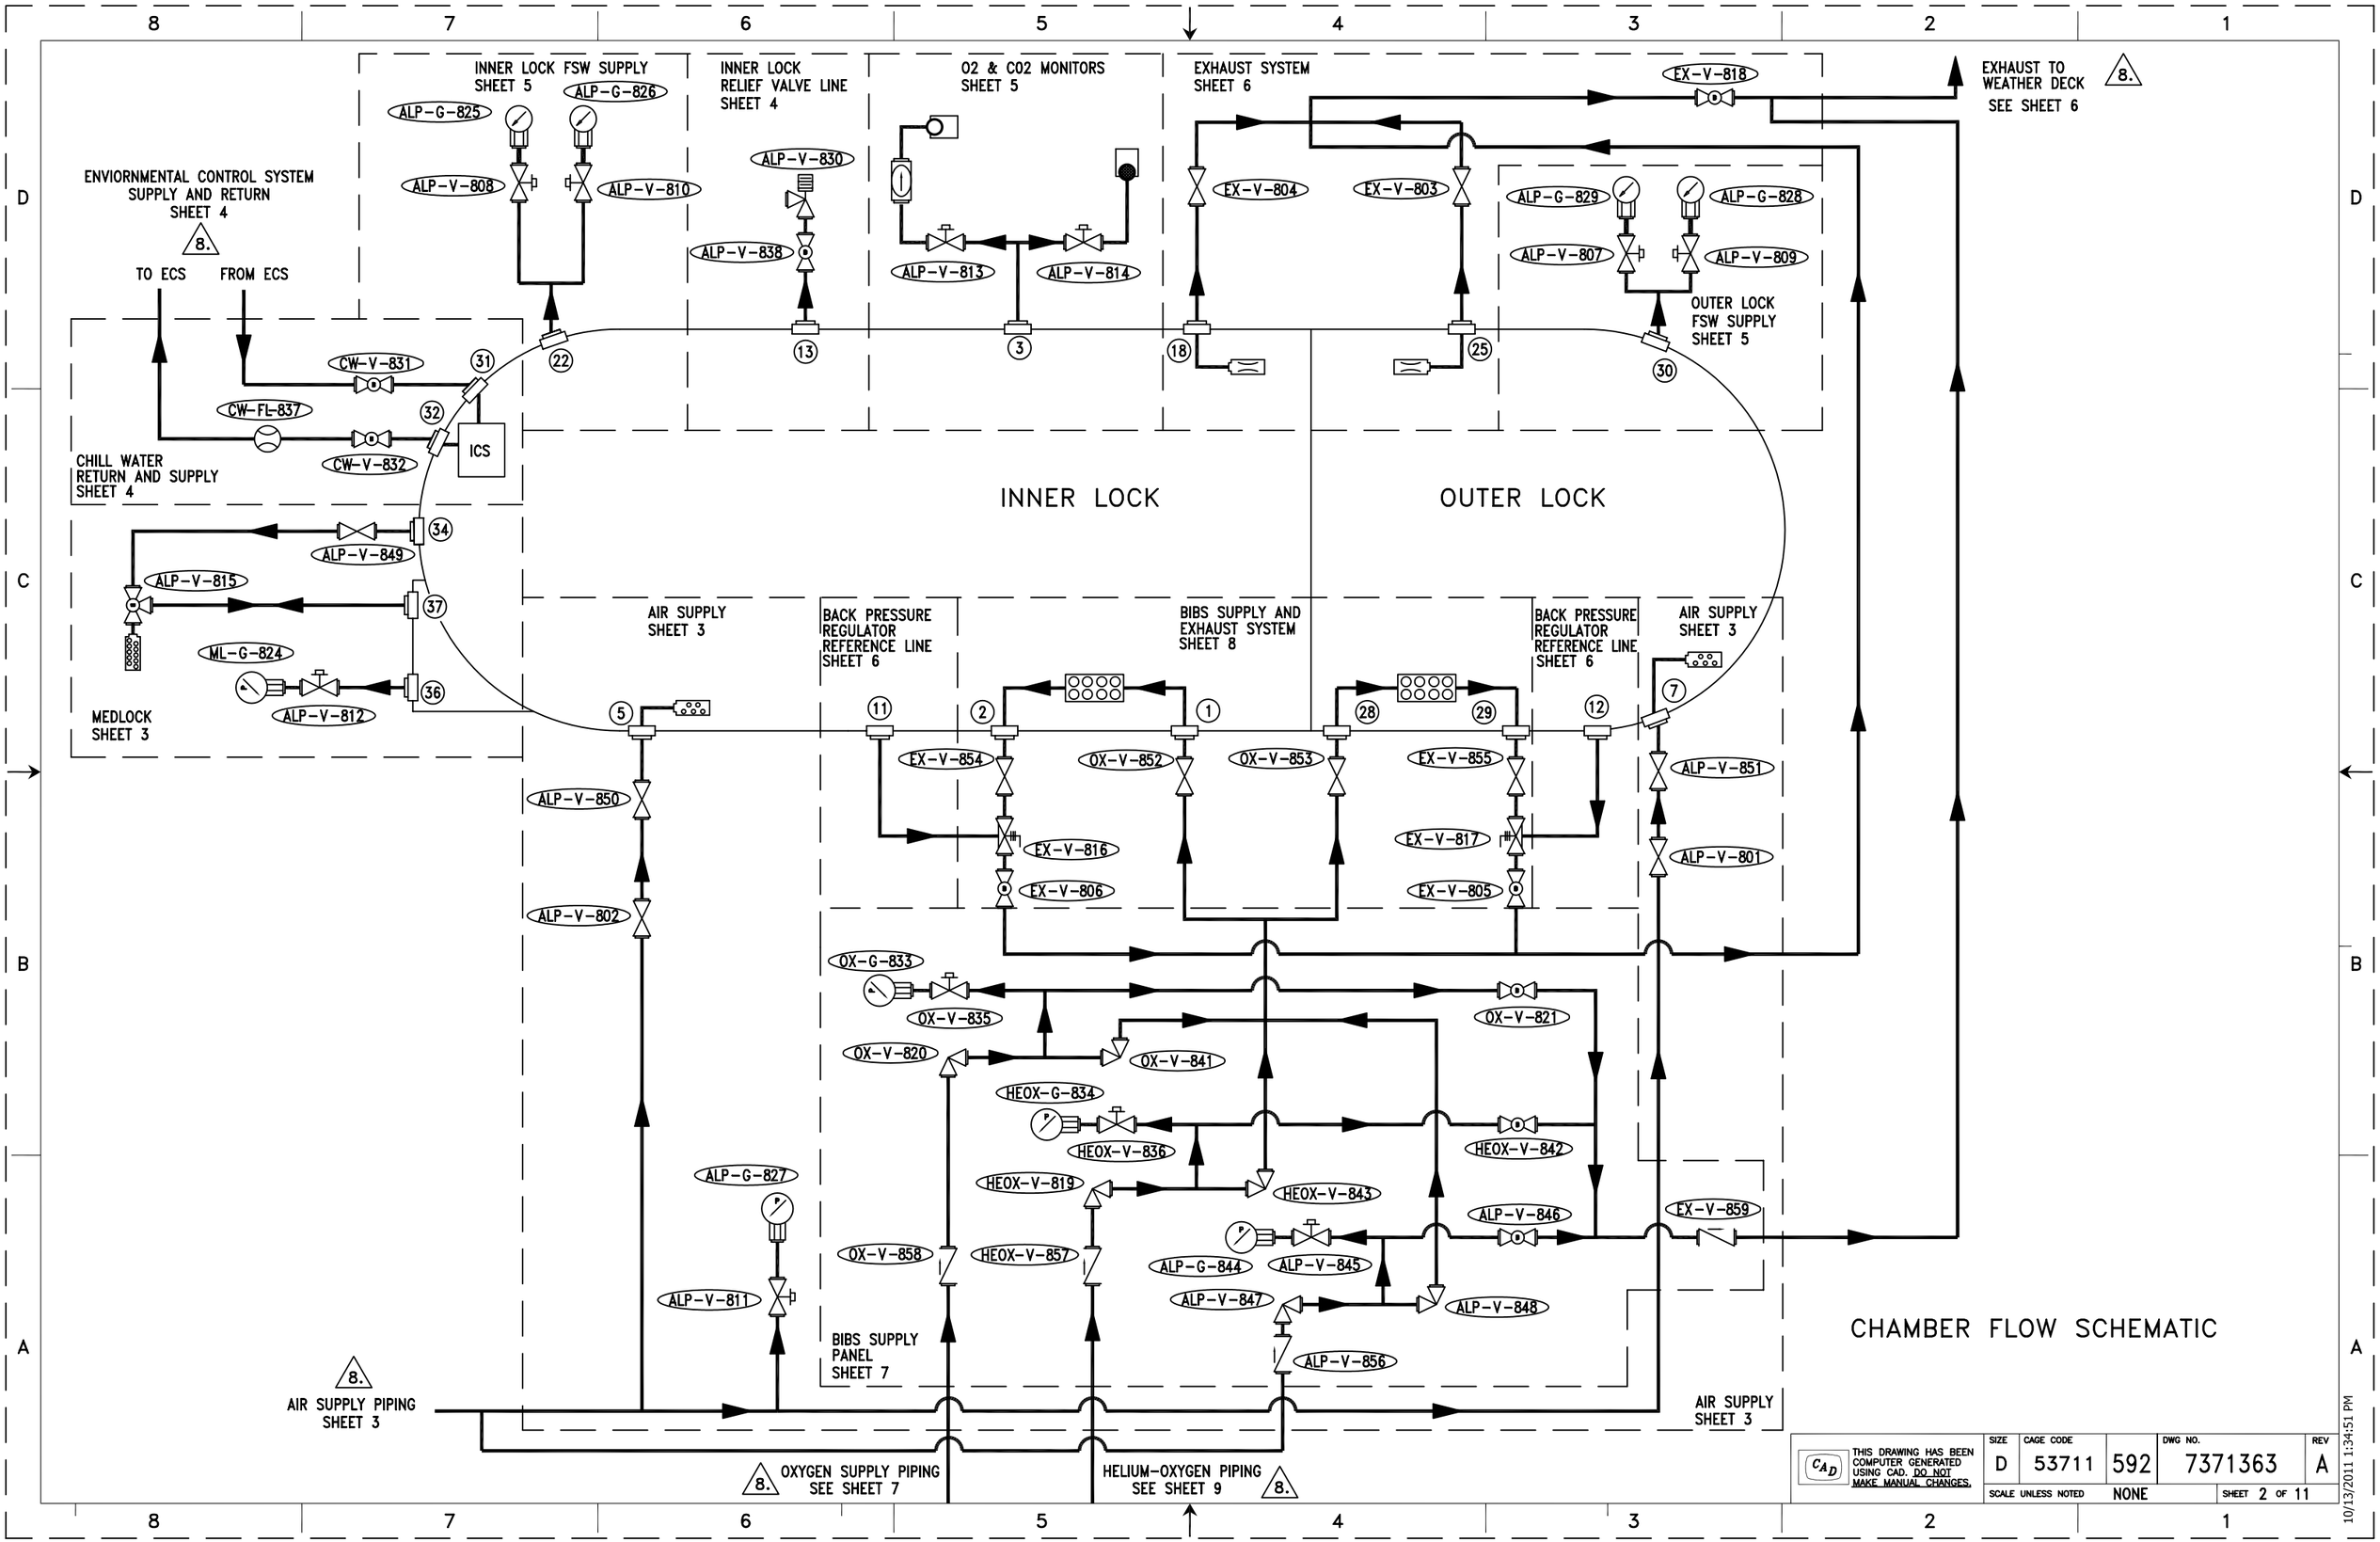
INNER LOCK FSW SUPPLY
SHEET 5
INNER LOCK
RELIEF VALVE LINE
SHEET 4
O2 & CO2 MONITORS
SHEET 5
EXHAUST SYSTEM
SHEET 6
EXHAUST TO
WEATHER DECK
SEE SHEET 6
ENVIORNMENTAL CONTROL SYSTEM
SUPPLY AND RETURN
SHEET 4
TO ECS
FROM ECS
OUTER LOCK
FSW SUPPLY
SHEET 5
CHILL WATER
RETURN AND SUPPLY
SHEET 4
ICS
INNER LOCK
OUTER LOCK
MEDLOCK
SHEET 3
AIR SUPPLY
SHEET 3
BACK PRESSURE
REGULATOR
REFERENCE LINE
SHEET 6
BIBS SUPPLY AND
EXHAUST SYSTEM
SHEET 8
BACK PRESSURE
REGULATOR
REFERENCE LINE
SHEET 6
AIR SUPPLY
SHEET 3
BIBS SUPPLY
PANEL
SHEET 7
AIR SUPPLY PIPING
SHEET 3
OXYGEN SUPPLY PIPING
SEE SHEET 7
HELIUM-OXYGEN PIPING
SEE SHEET 9
AIR SUPPLY
SHEET 3
ALP-G-825
ALP-G-826
ALP-V-808
ALP-V-810
ALP-V-830
ALP-V-838
ALP-V-813
ALP-V-814
EX-V-818
EX-V-804
EX-V-803
ALP-G-829
ALP-G-828
ALP-V-807
ALP-V-809
CW-V-831
CW-FL-837
CW-V-832
ALP-V-849
ALP-V-815
ML-G-824
ALP-V-812
ALP-V-850
ALP-V-802
EX-V-854
OX-V-852
OX-V-853
EX-V-855
EX-V-816
EX-V-806
EX-V-817
EX-V-805
ALP-V-851
ALP-V-801
OX-G-833
OX-V-835
OX-V-821
OX-V-820
OX-V-841
HEOX-G-834
HEOX-V-836
HEOX-V-842
ALP-G-827
HEOX-V-819
HEOX-V-843
ALP-V-846
EX-V-859
OX-V-858
HEOX-V-857
ALP-G-844
ALP-V-845
ALP-V-811
ALP-V-847
ALP-V-848
ALP-V-856
CHAMBER FLOW SCHEMATIC
THIS DRAWING HAS BEEN COMPUTER GENERATED USING CAD. DO NOT MAKE MANUAL CHANGES.
SIZE D
CAGE CODE 53711
592
DWG NO. 7371363
REV A
SCALE UNLESS NOTED NONE
SHEET 2 OF 11
10/13/2011 11:34:51 PM