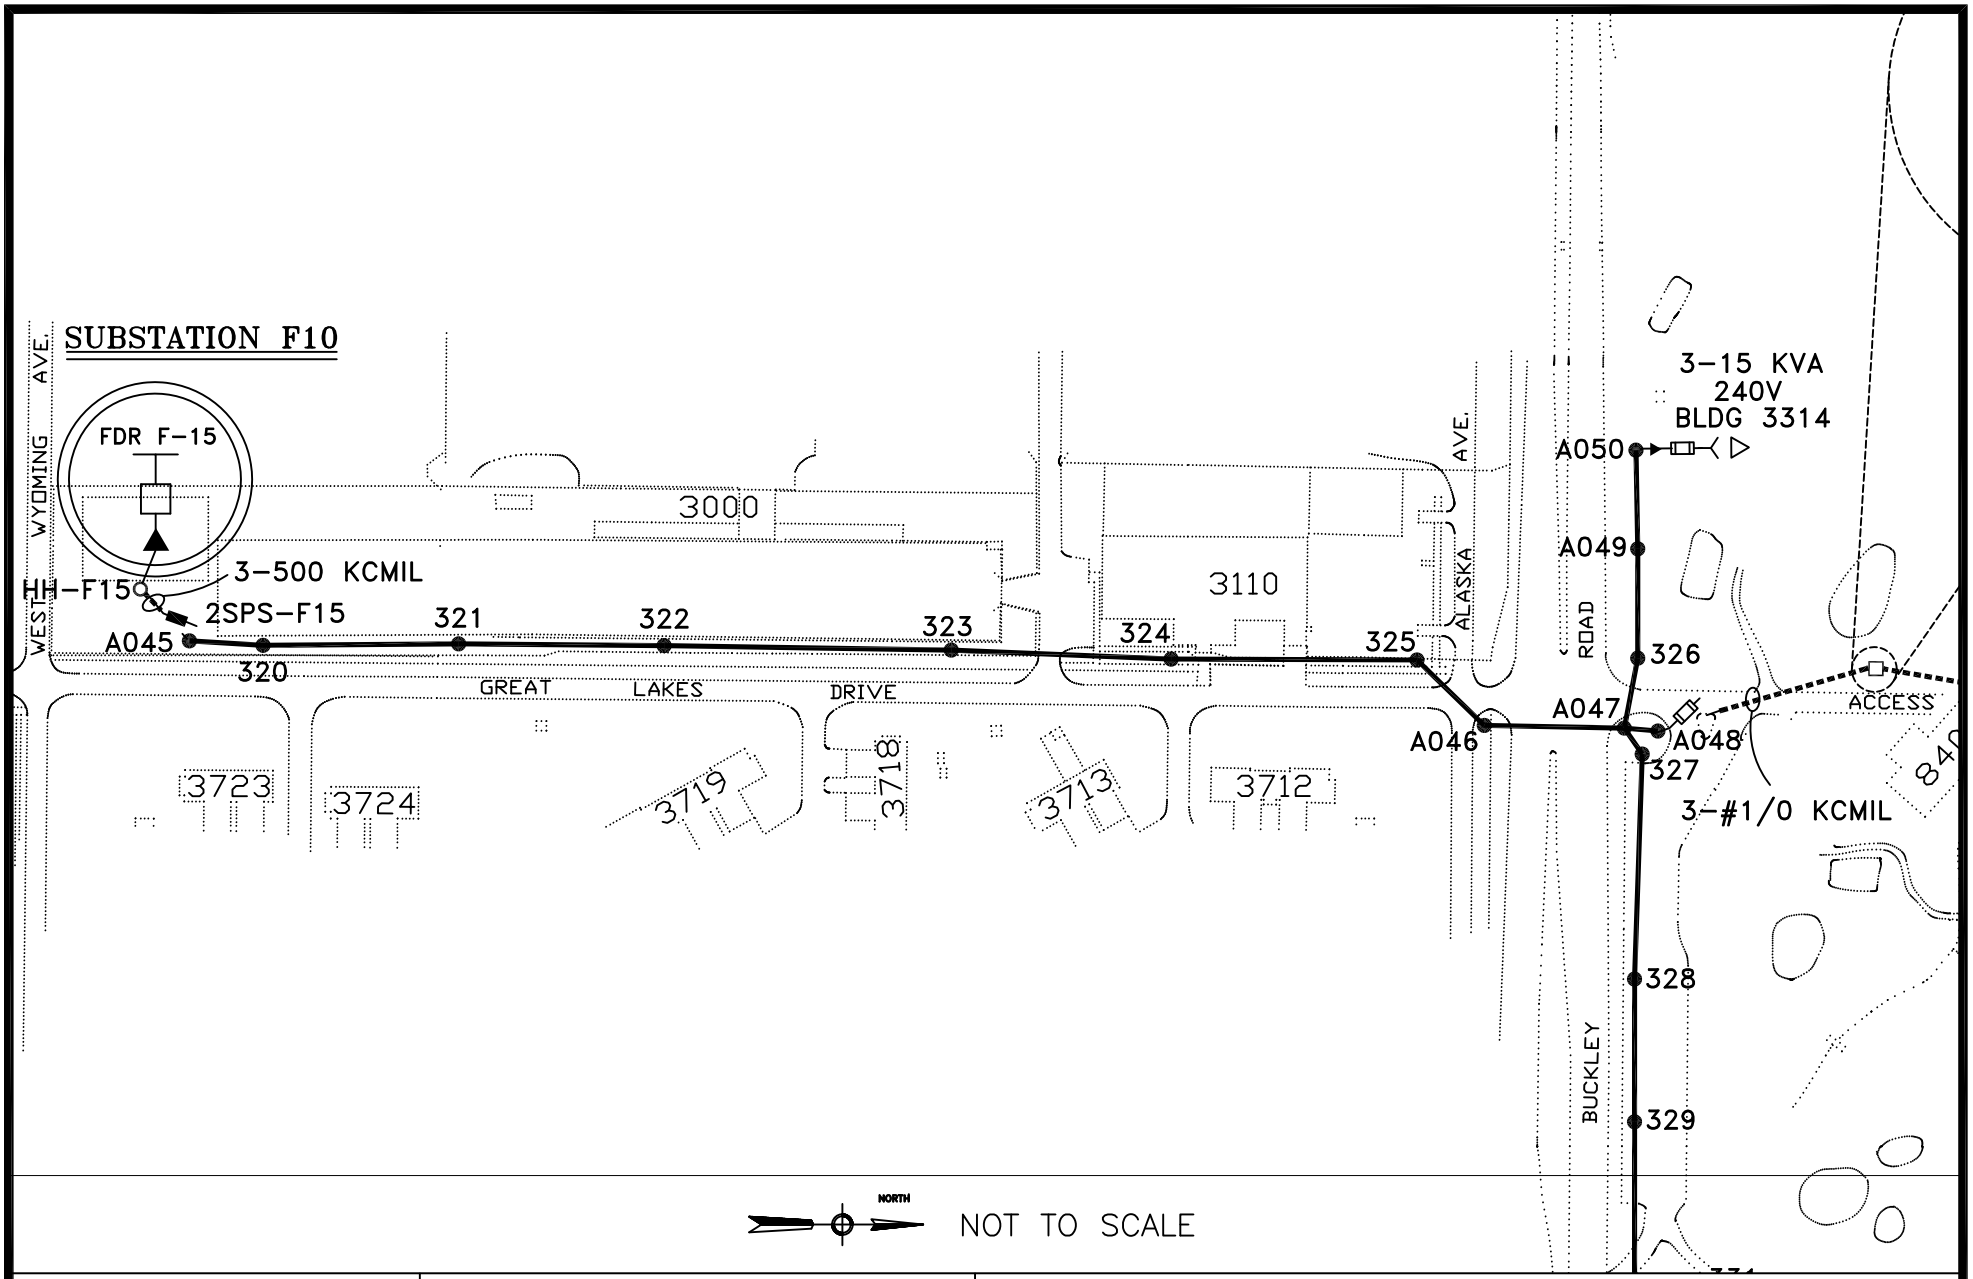

REVISIONS	
Description	Date

NAVFAC MIDWEST

NAVAL FACILITIES ENGINEERING COMMAND

REPLACE POWER POLES 325 & 435

PUBLIC WORKS DEPARTMENT

Area E: FORRESTAL VILLAGE GREAT LAKES, IL

Designed Andrew Gross Date 1/12/2011

Title 12kV FEEDER F-15 Sheet 1 of 2

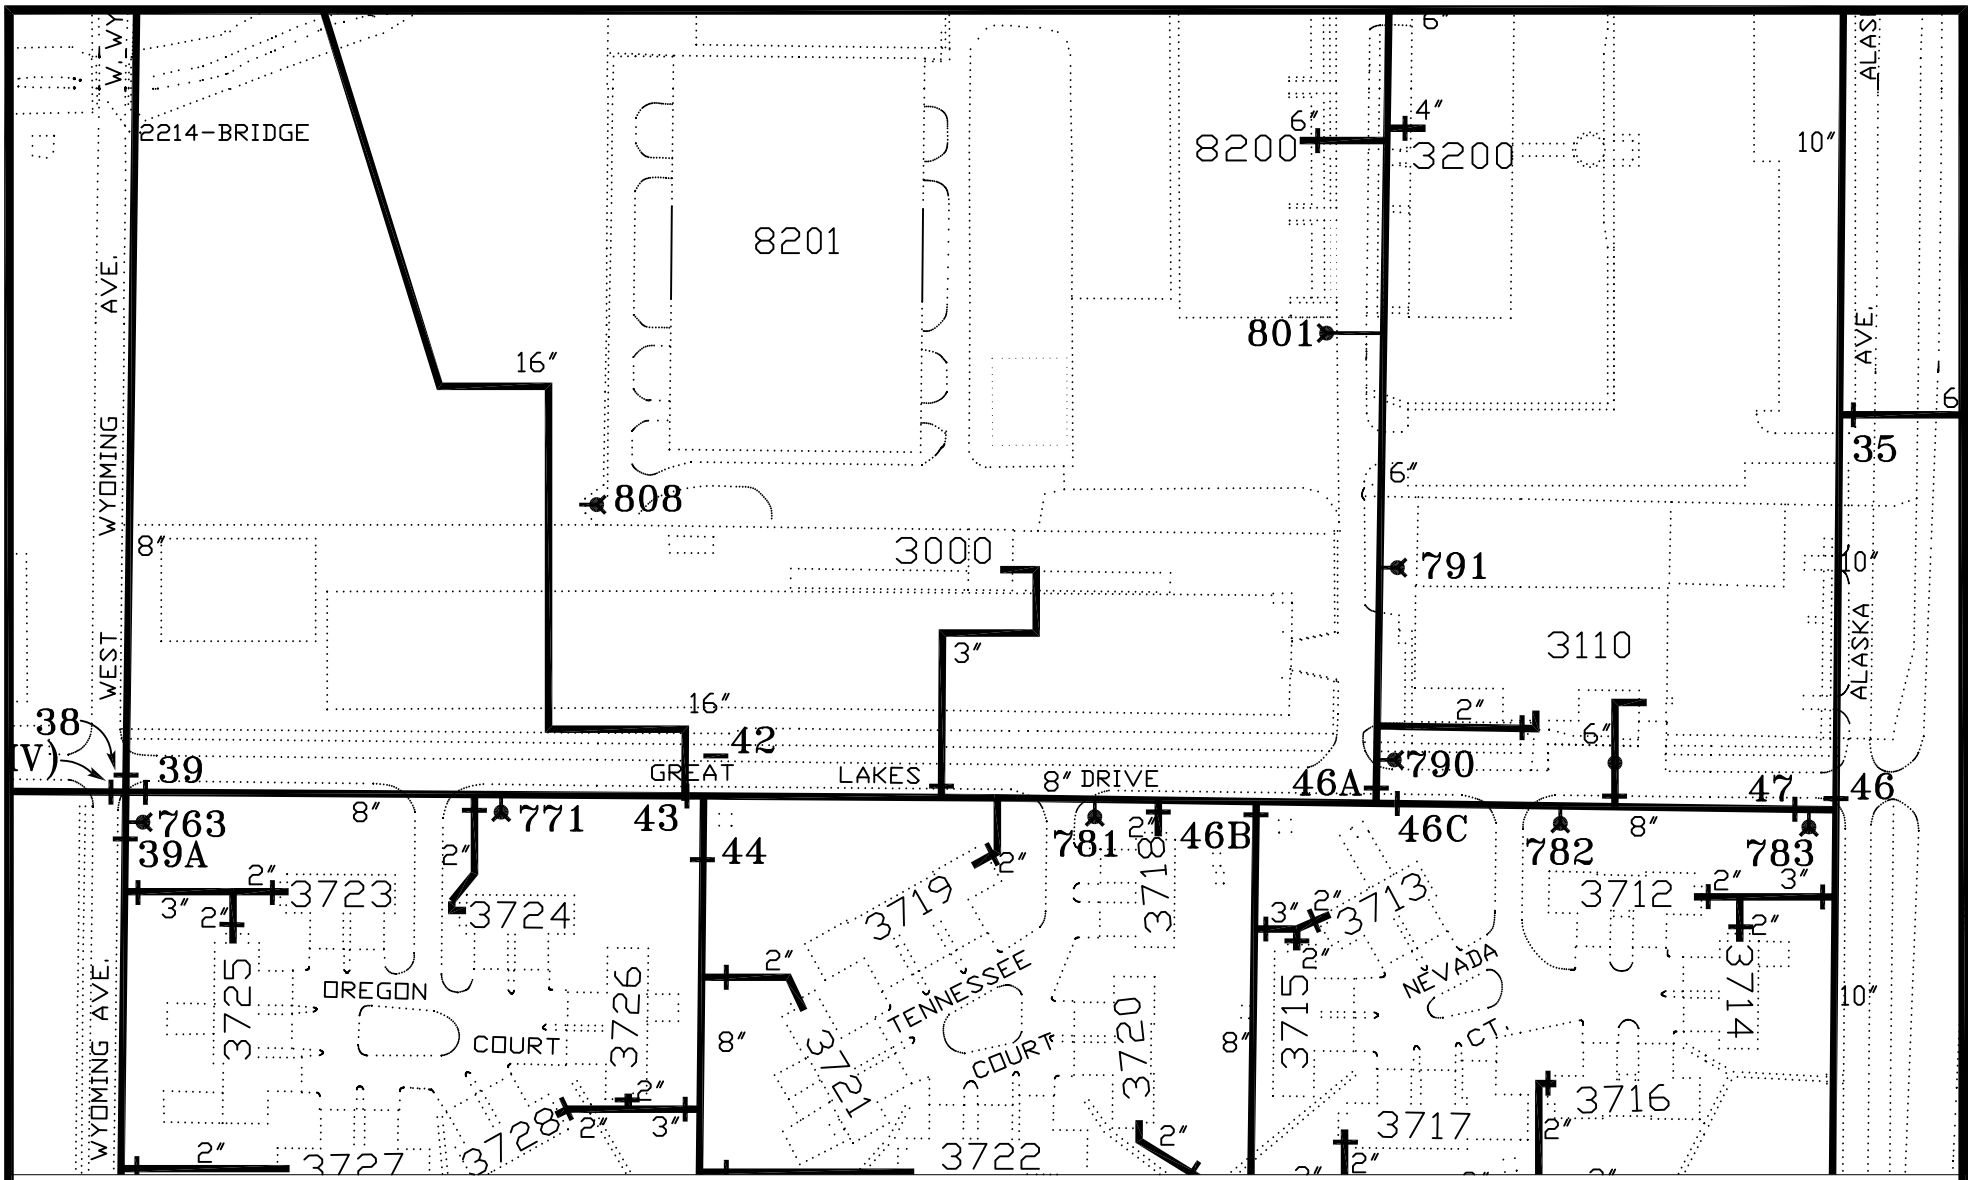

REVISIONS	
Description	Date

NAVFAC MIDWEST

NAVAL FACILITIES ENGINEERING COMMAND

REPLACE POWER POLES 325 & 435

PUBLIC WORKS DEPARTMENT

Area E: FORRESTAL VILLAGE GREAT LAKES, IL

Designed _____ Date 1/12/2011

Title WATER DISTRIBUTION Sheet 2 of 2