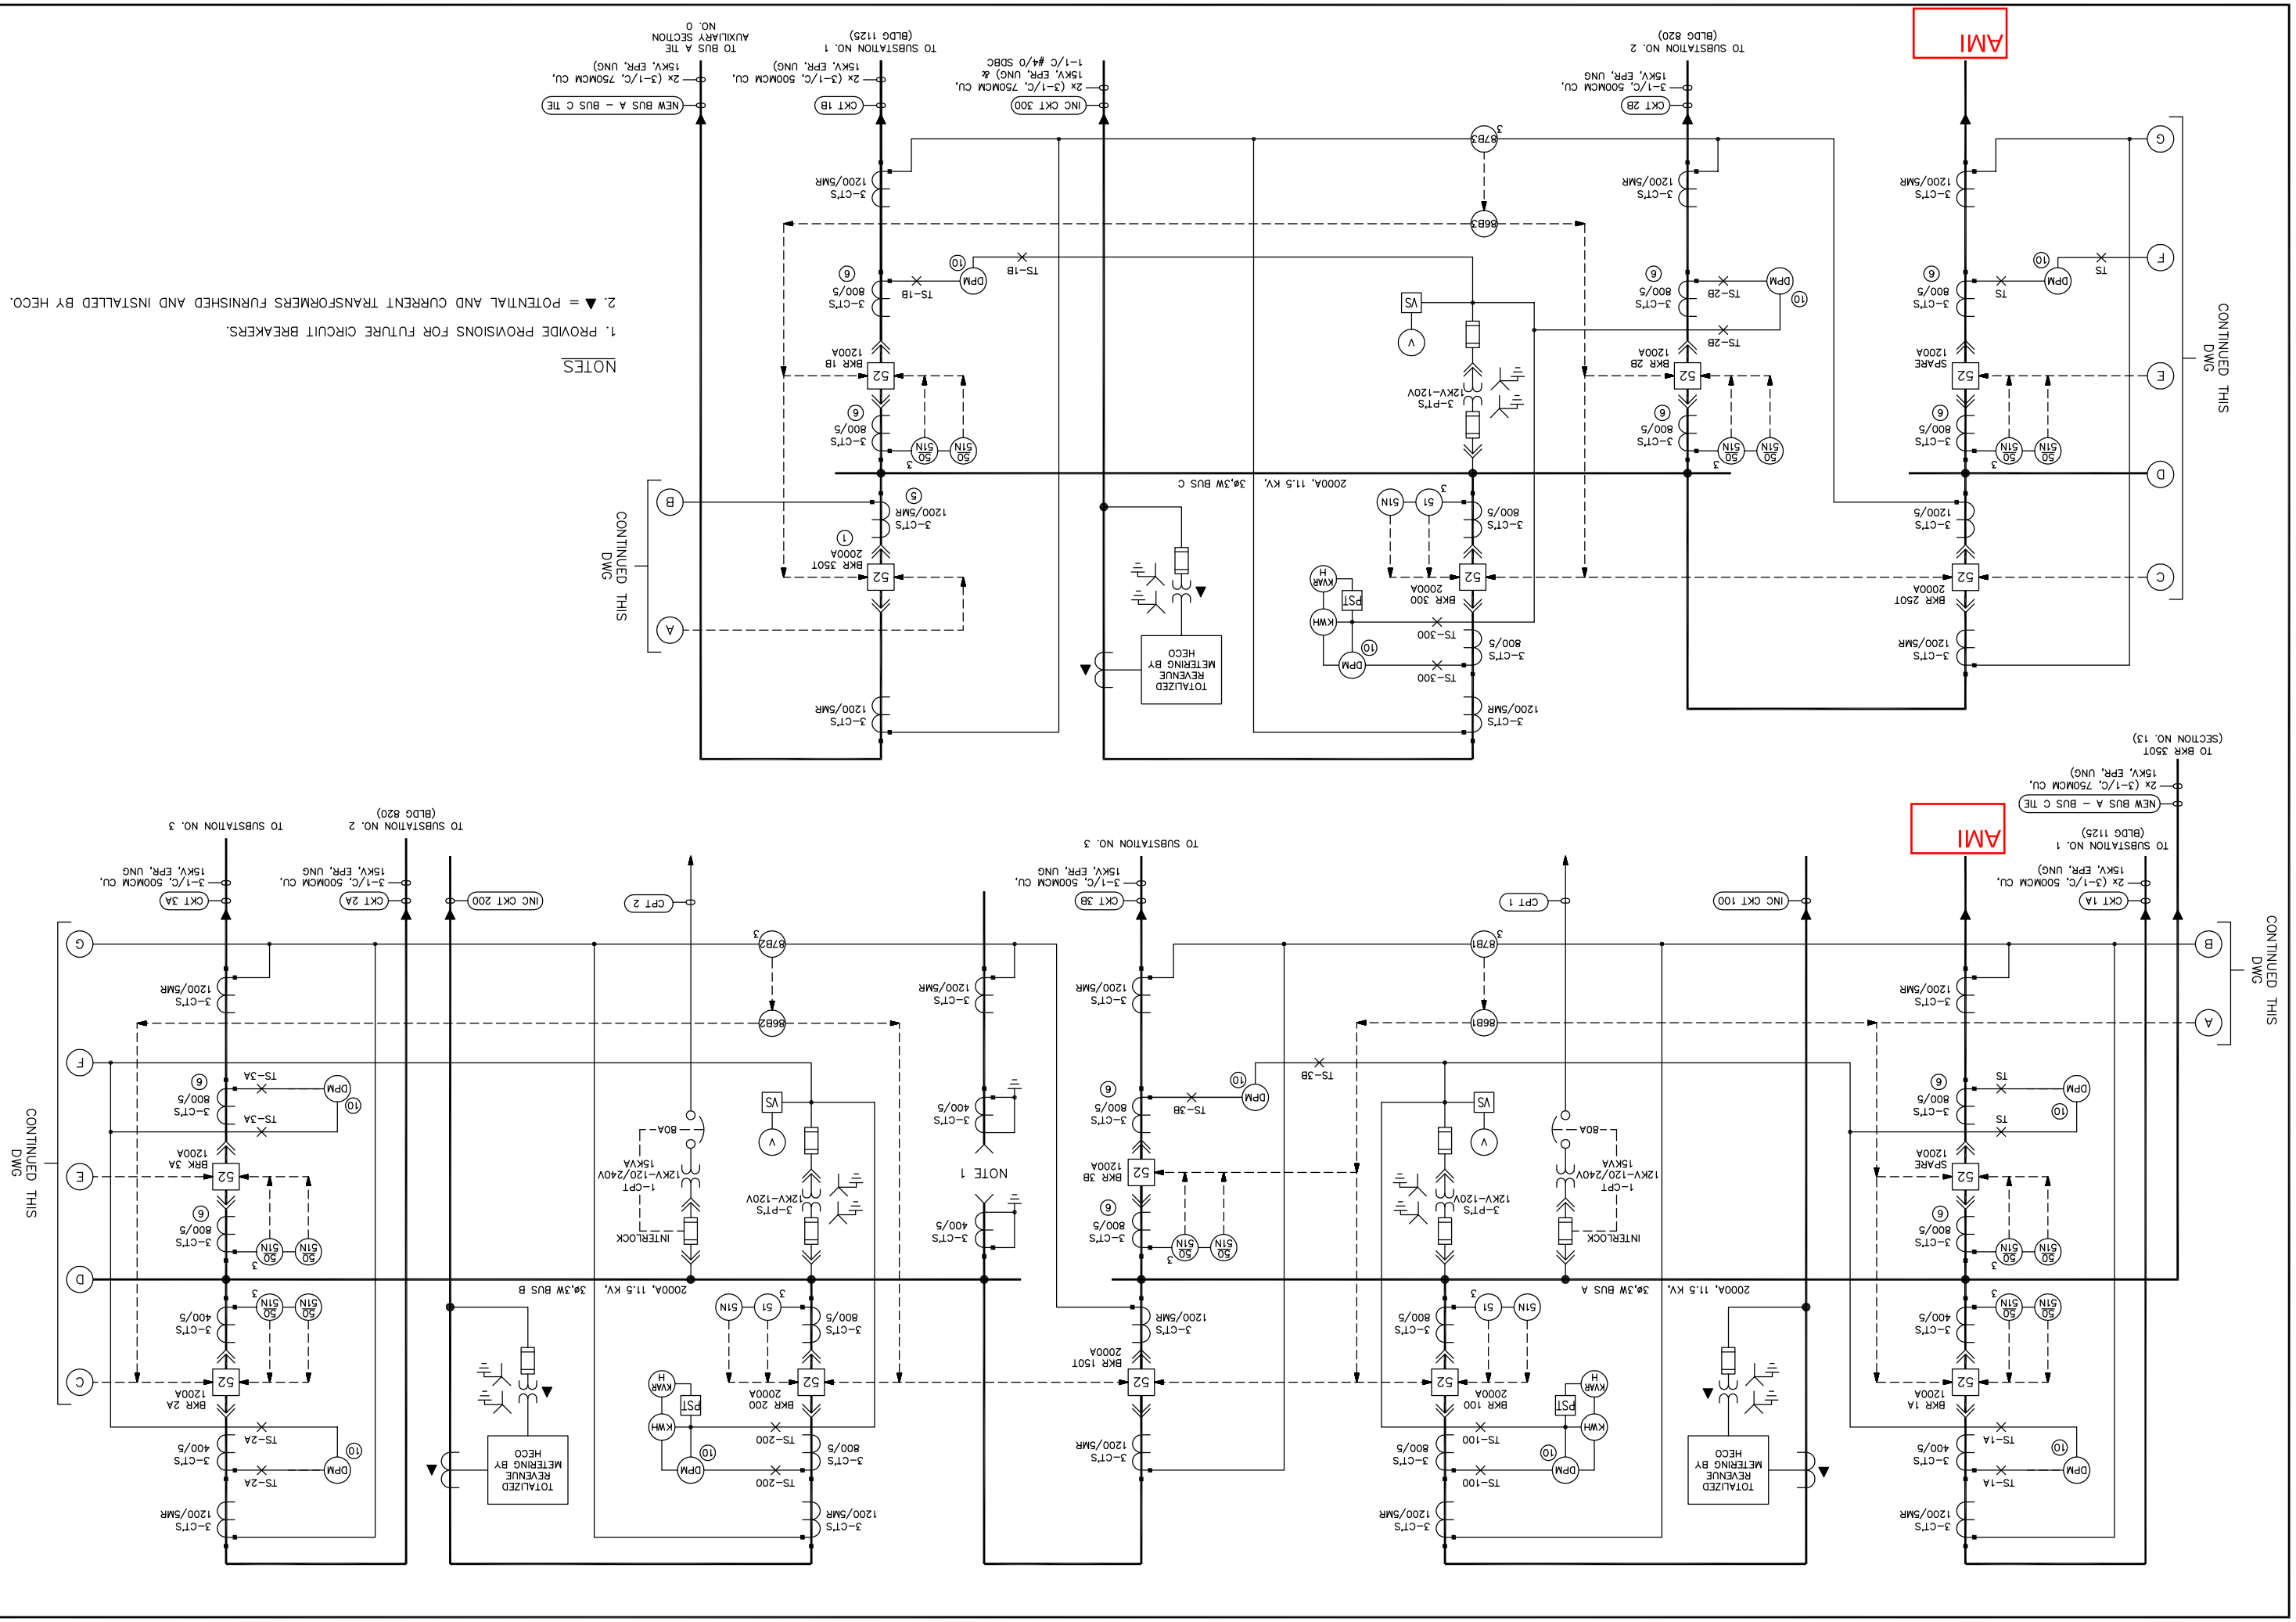

NOTES

1. PROVIDE PROVISIONS FOR FUTURE CIRCUIT BREAKERS.
2. ▲ = POTENTIAL AND CURRENT TRANSFORMERS FURNISHED AND INSTALLED BY HECO.

MARINE CORPS AIR STATION
KANEOHE BAY, HAWAII
FY88 MCON PROJECT P-499
MAIN SUBSTATION
ONE LINE DIAGRAM

DRAWING NO. 01723-05

DRAWN WES 12-09-05
SCALE NONE
APPROVAL
CHECKED

PEDERSEN POWER PRODUCTS
The Sign of Quality 3900 Dahlman Avenue • Omaha, Nebraska 68107 • Telephone (402) 734 3900
MEMBER

REV.