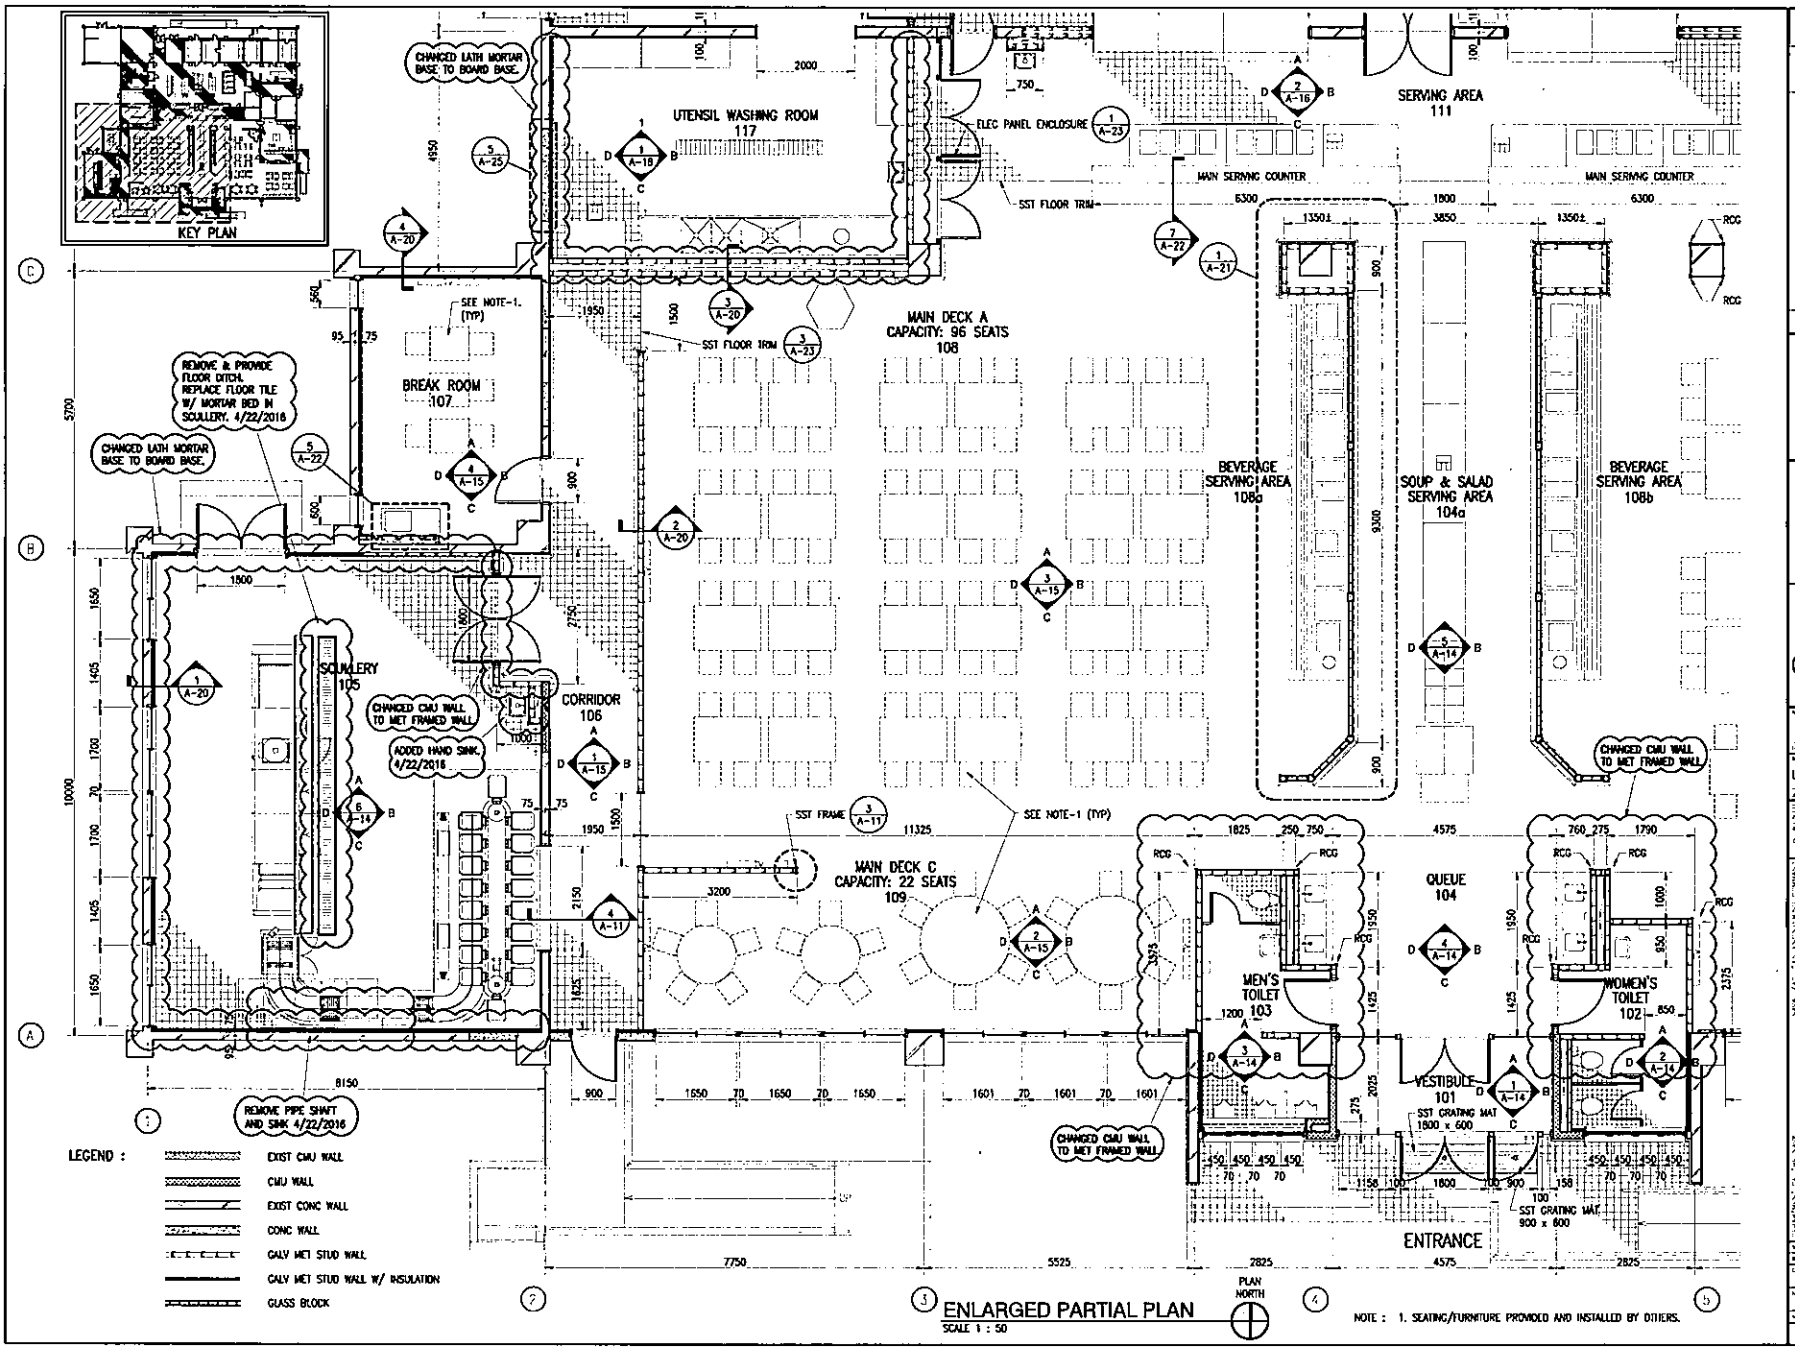

ENLARGED PARTIAL PLAN
SCALE 1 : 50