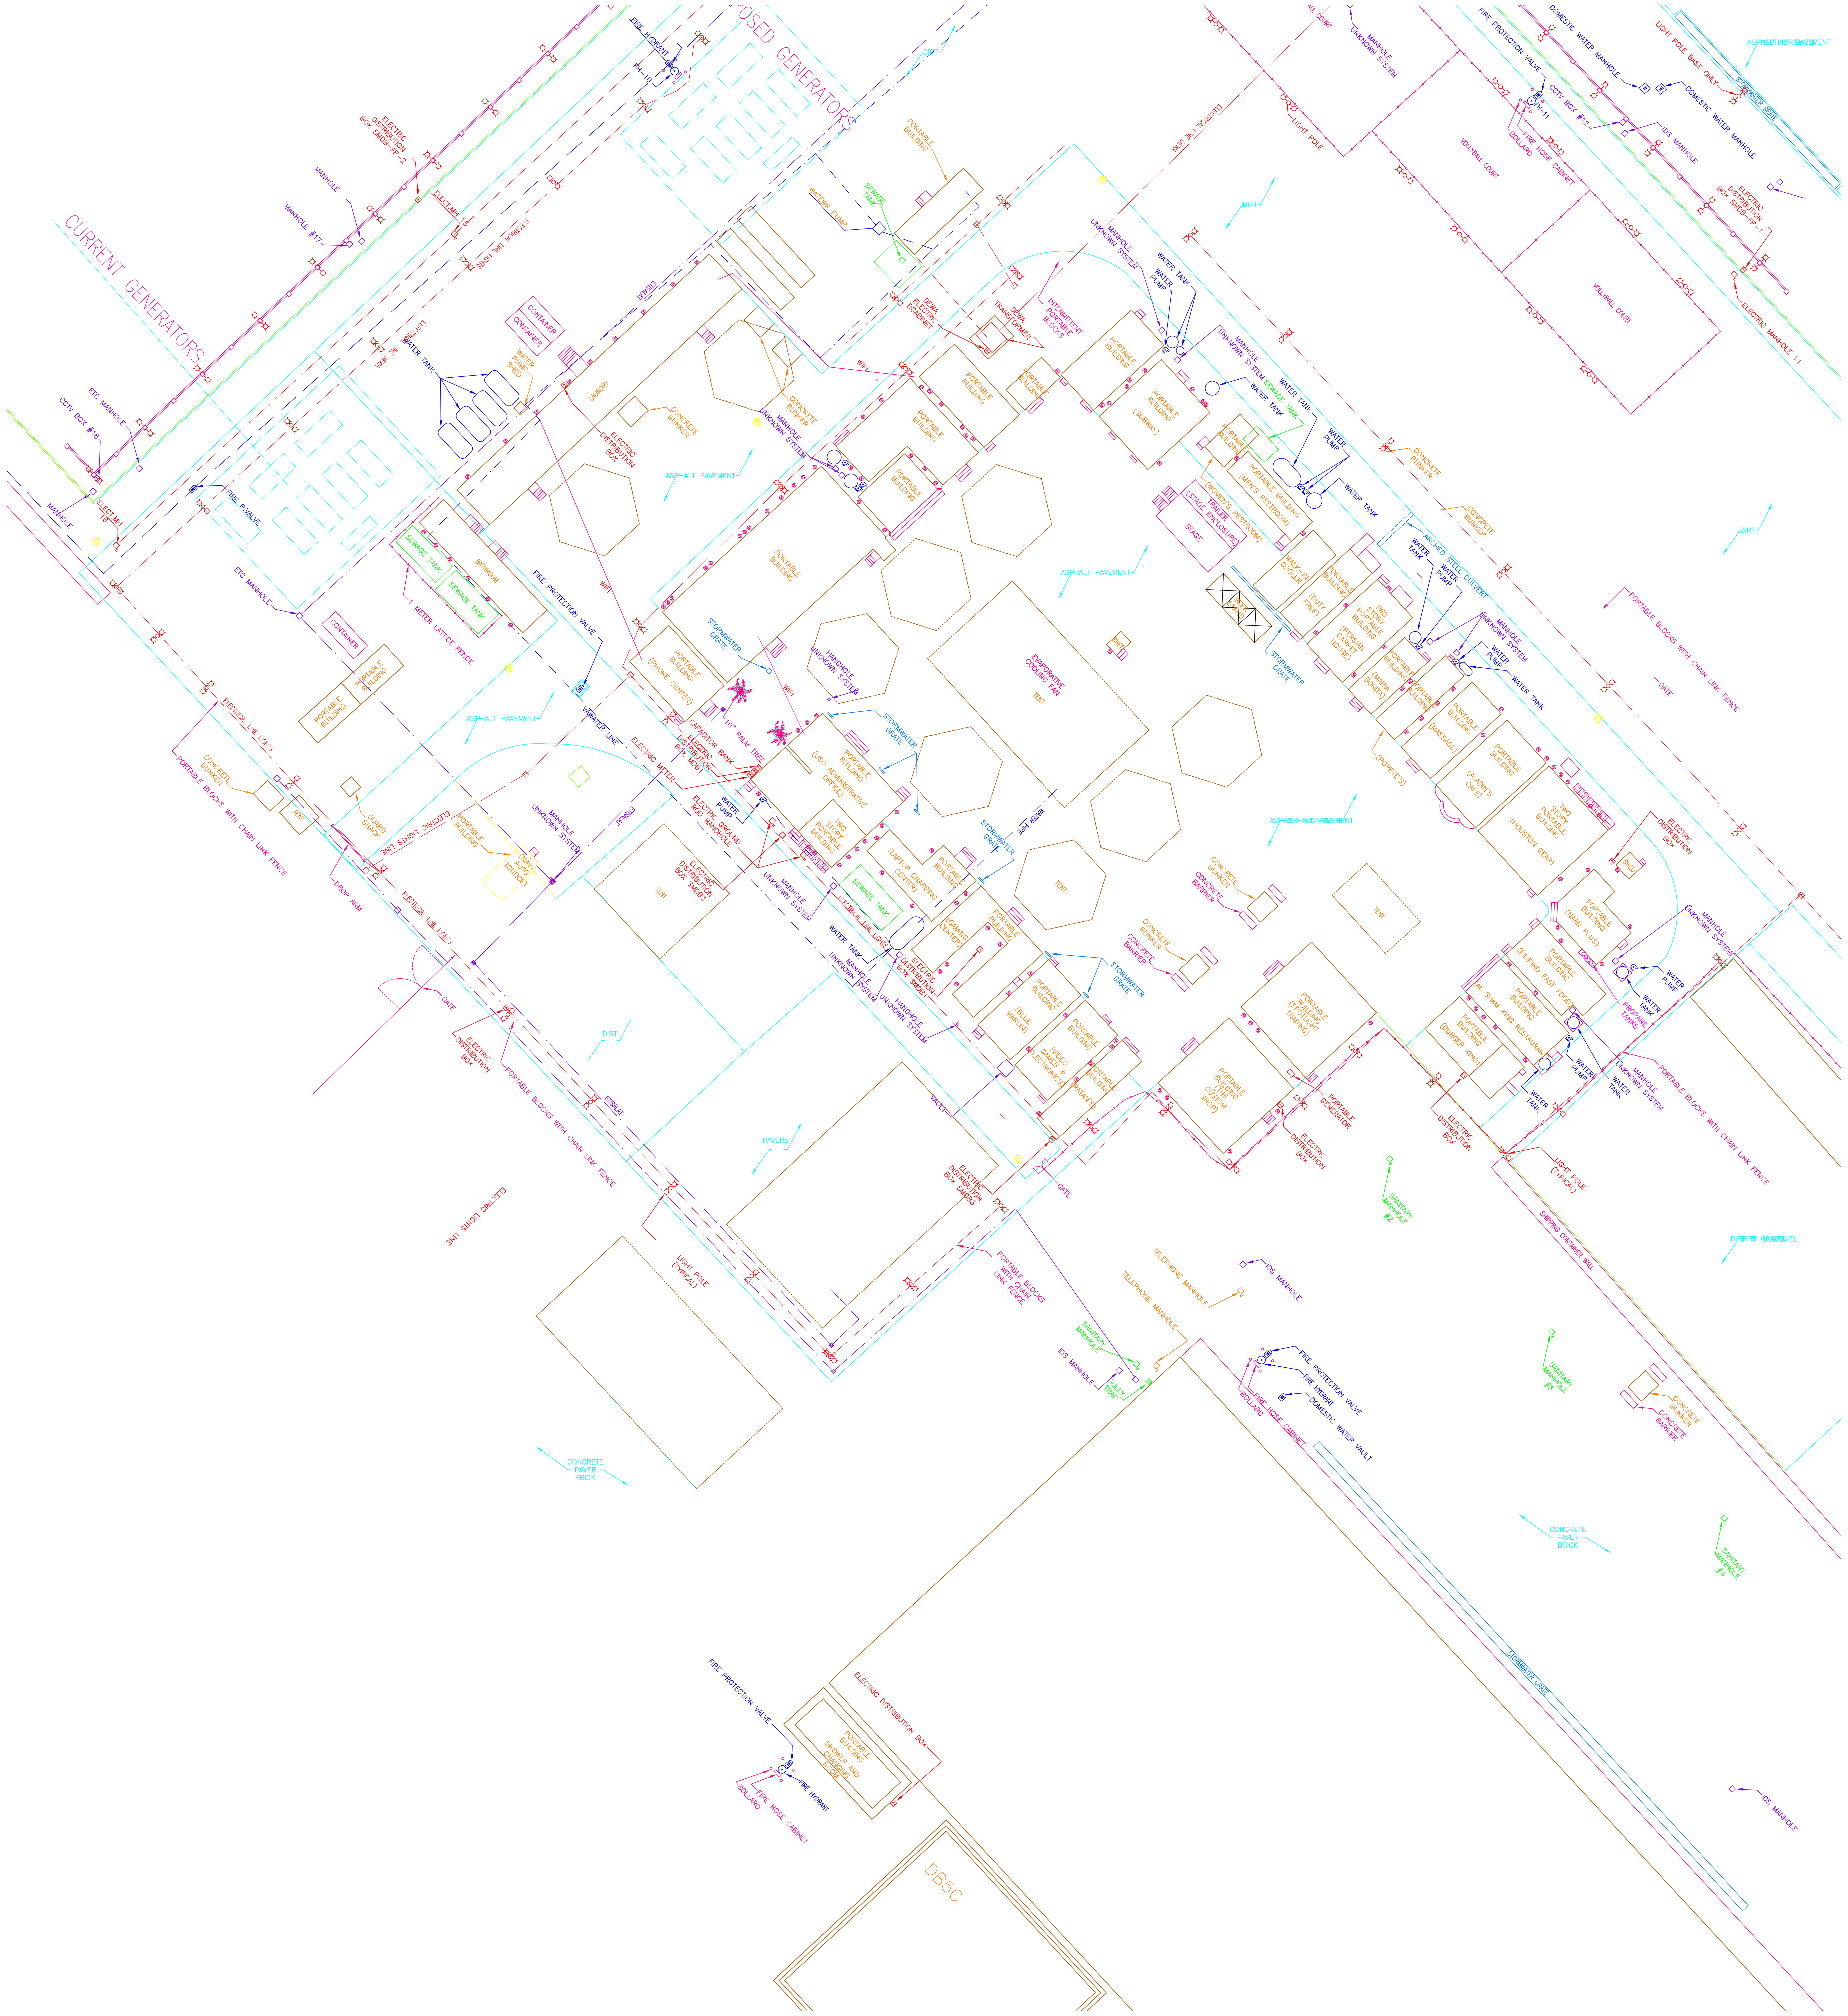

CURRENT GENERATORS
PROPOSED GENERATORS
FIRE HYDRANT
FH-10
ELECTRIC DISTRIBUTION BOX SMDB-FP-2
MANHOLE
MANHOLE #17
ELECT.MH 15
ELECTRICAL LINE LIGHTS
ELECTRICAL LINE DEWA
ETC MANHOLE
CCTV BOX #18
MANHOLE
ELECT.MH 16
FIRE P.VALVE
WATER TANK
CONTAINER
CONTAINER
WATER PUMP SHED
ETISALAT
LAUNDRY
CONCRETE BUNKER
ELECTRIC DISTRIBUTION BOX
WATEWR PUMP
SEWAGE TANK
PORTABLE BUILDING
DEWA ELECTRIC DCABINET
DEWA TRANSFORMER
INTERMITTENT PORTABLE BLOCKS
WIFI
MANHOLE UNKNOWN SYSTEM
ASPHALT PAVEMENT
DIRT
SEWAGE TANK
BATHROOM
1 METER LATTICE FENCE
FIRE PROTECTION VALVE
STORMWATER GRATE
HANDHOLE UNKNOWN SYSTEM
PORTABLE BUILDING (PHONE CENTER)
10" PALM TREE
CAPACITOR BANK
ELECTRIC DISTRIBUTION BOX MDB1
ELECTRIC METER
ELECTRIC GROUND ROD HANDHOLE
WATER PUMP
PORTABLE BUILDING (USO ADMINISTRATIVE OFFICE)
TWO STORY PORTABLE BUILDING
WATER LINE
CONCRETE BUNKER
TENT
GUARD SHACK
ELECTRIC LIGHTS LINE
PORTABLE BUILDING (NAVY AUTO SOURCE)
ELECTRIC DISTRIBUTION BOX SMDB3
PORTABLE BLOCKS WITH CHAIN LINK FENCE
DROP ARM
GATE
ELECTRIC DISTRIBUTION BOX
PAVERS
VAULT
LIGHT POLE (TYPICAL)
ELECTRIC LIGHTS LINE
CONCRETE PAVER BRICK
PORTABLE BUILDING (LAPTOP CHARGING CENTER)
PORTABLE BUILDING (GAMING CENTER)
ELECTRIC DISTRIBUTION BOX SMDB1
PORTABLE BUILDING (BLUE MARLIN)
PORTABLE BUILDING (VIDEO GAMES & ELECTRONICS)
PORTABLE BUILDING (RATAN'S)
WATER PIPE
PORTABLE BUILDING (THE CUSTOM SHOP)
PORTABLE BUILDING (SPOTLIGHT TRADING)
PORTABLE GENERATOR
CONCRETE BARRIER
EVAPORATIVE COOLING FAN
SHED
TRAILER (STAGE ENCLOSURE)
STAGE
(WOMEN'S RESTROOM)
PORTABLE BUILDING (MEN'S RESTROOM)
WALK-IN COOLER
PORTABLE BUILDING (DUTY FREE)
TWO STORY PORTABLE BUILDING (PERSIAN CARPET HOUSE)
PORTABLE BUILDING (MARIA BONITA)
PORTABLE BUILDING (MASSAGE)
(POPEYE'S)
PORTABLE BUILDING (ALADIN'S CAFE)
TWO STORY PORTABLE BUILDING (HOUSTON GEAR)
PORTABLE BUILDING (SUBWAY)
PORTABLE BUILDING (NAAN PLUS)
PORTABLE BUILDING (FILIPINO FAST FOOD)
PORTABLE BUILDING (AL SHAM KING RESTAURANT)
PORTABLE BUILDING (BURGER KING)
PROPANE TANKS
ARCHED STEEL CULVERT
BEER STAND
VOLLYBALL COURT
LIGHT POLE
FIRE PROTECTION VALVE
FH-11
CCTV BOX #12
BOLLARD
FIRE HOSE CABINET
DOMESTIC WATER MANHOLE
LIGHT POLE BASE ONLY
IDS MANHOLE
STORMWATER GRATE
ELECTRIC DISTRIBUTION BOX SMDB-FP-1
ELECTRIC MANHOLE 11
ASPHALT PAVEMENT
SHIPPING CONTAINER WALL
DIRT GRAVEL
SANITARY MANHOLE #2
TELEPHONE MANHOLE
IDS MANHOLE
SANITARY MANHOLE
GULLY TRAP
FIRE HYDRANT
DOMESTIC WATER VAULT
SANITARY MANHOLE #3
SANITARY MANHOLE #4
PORTABLE BUILDING SHOWER AND CHANGING ROOM
ELECTRIC DISTRIBUTION BOX
DB5C