REVISIONS			
SYMBOL	DESCRIPTION	DATE	APPROVED

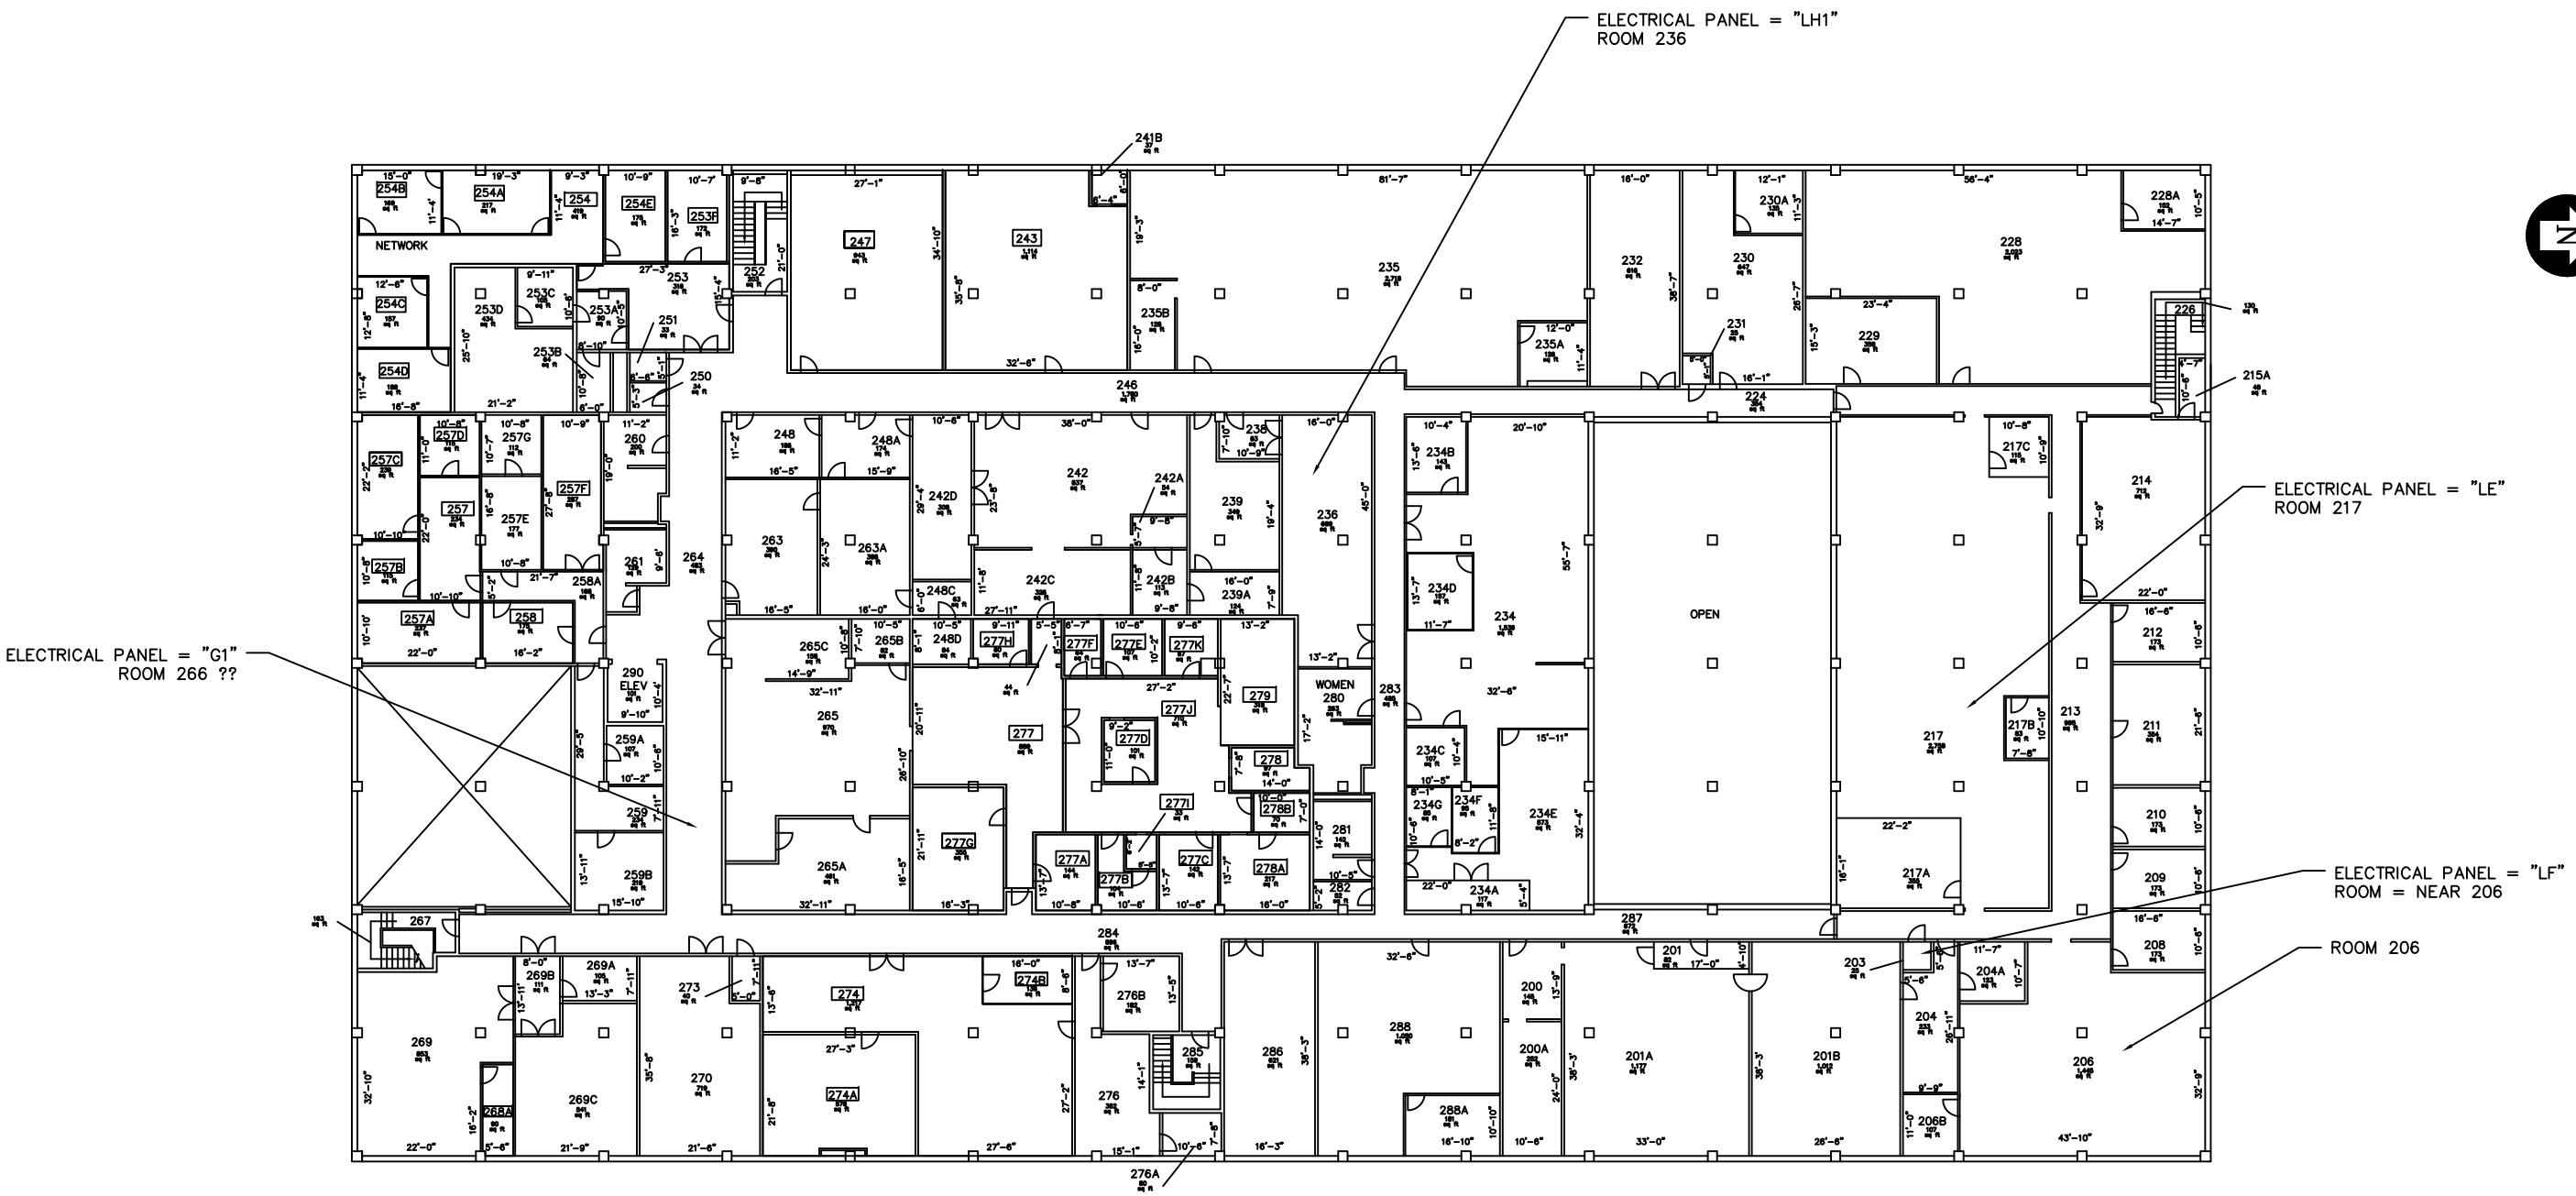

SCALE:	1\16"=1'-0"
FLOOR:	SECOND
BUILDING:	222

Updated 10/1/03

M1

DESIGN BOBBY REES - 08-19-13	DEPARTMENT OF THE NAVY NAVAL FACILITIES ENGINEERING COMMAND NAVAL RESEARCH LABORATORY WASHINGTON, D.C. 20375-5000
DRAWN BOBBY REES - 08-19-13	
CHECKED	SECOND FLOOR = FL2, ELECTRICAL PANEL LOCATIONS FOR PERIMETER FCUs BLDG 222 – ELECT CLOSETS
SUPV'R	
SAFETY OFF	
APPROVED DATE	SIZE: D; CODE IDENT NO.: 80091; NAVFAC DRAWING NO
APPROVED DIRECTOR, R&D SERVICES DATE	CONSTR. CONTR. NO.
	SCALE: SPEC. SHEET 02 OF 02
	WR NO. 5449 NRL DWG RDSD#