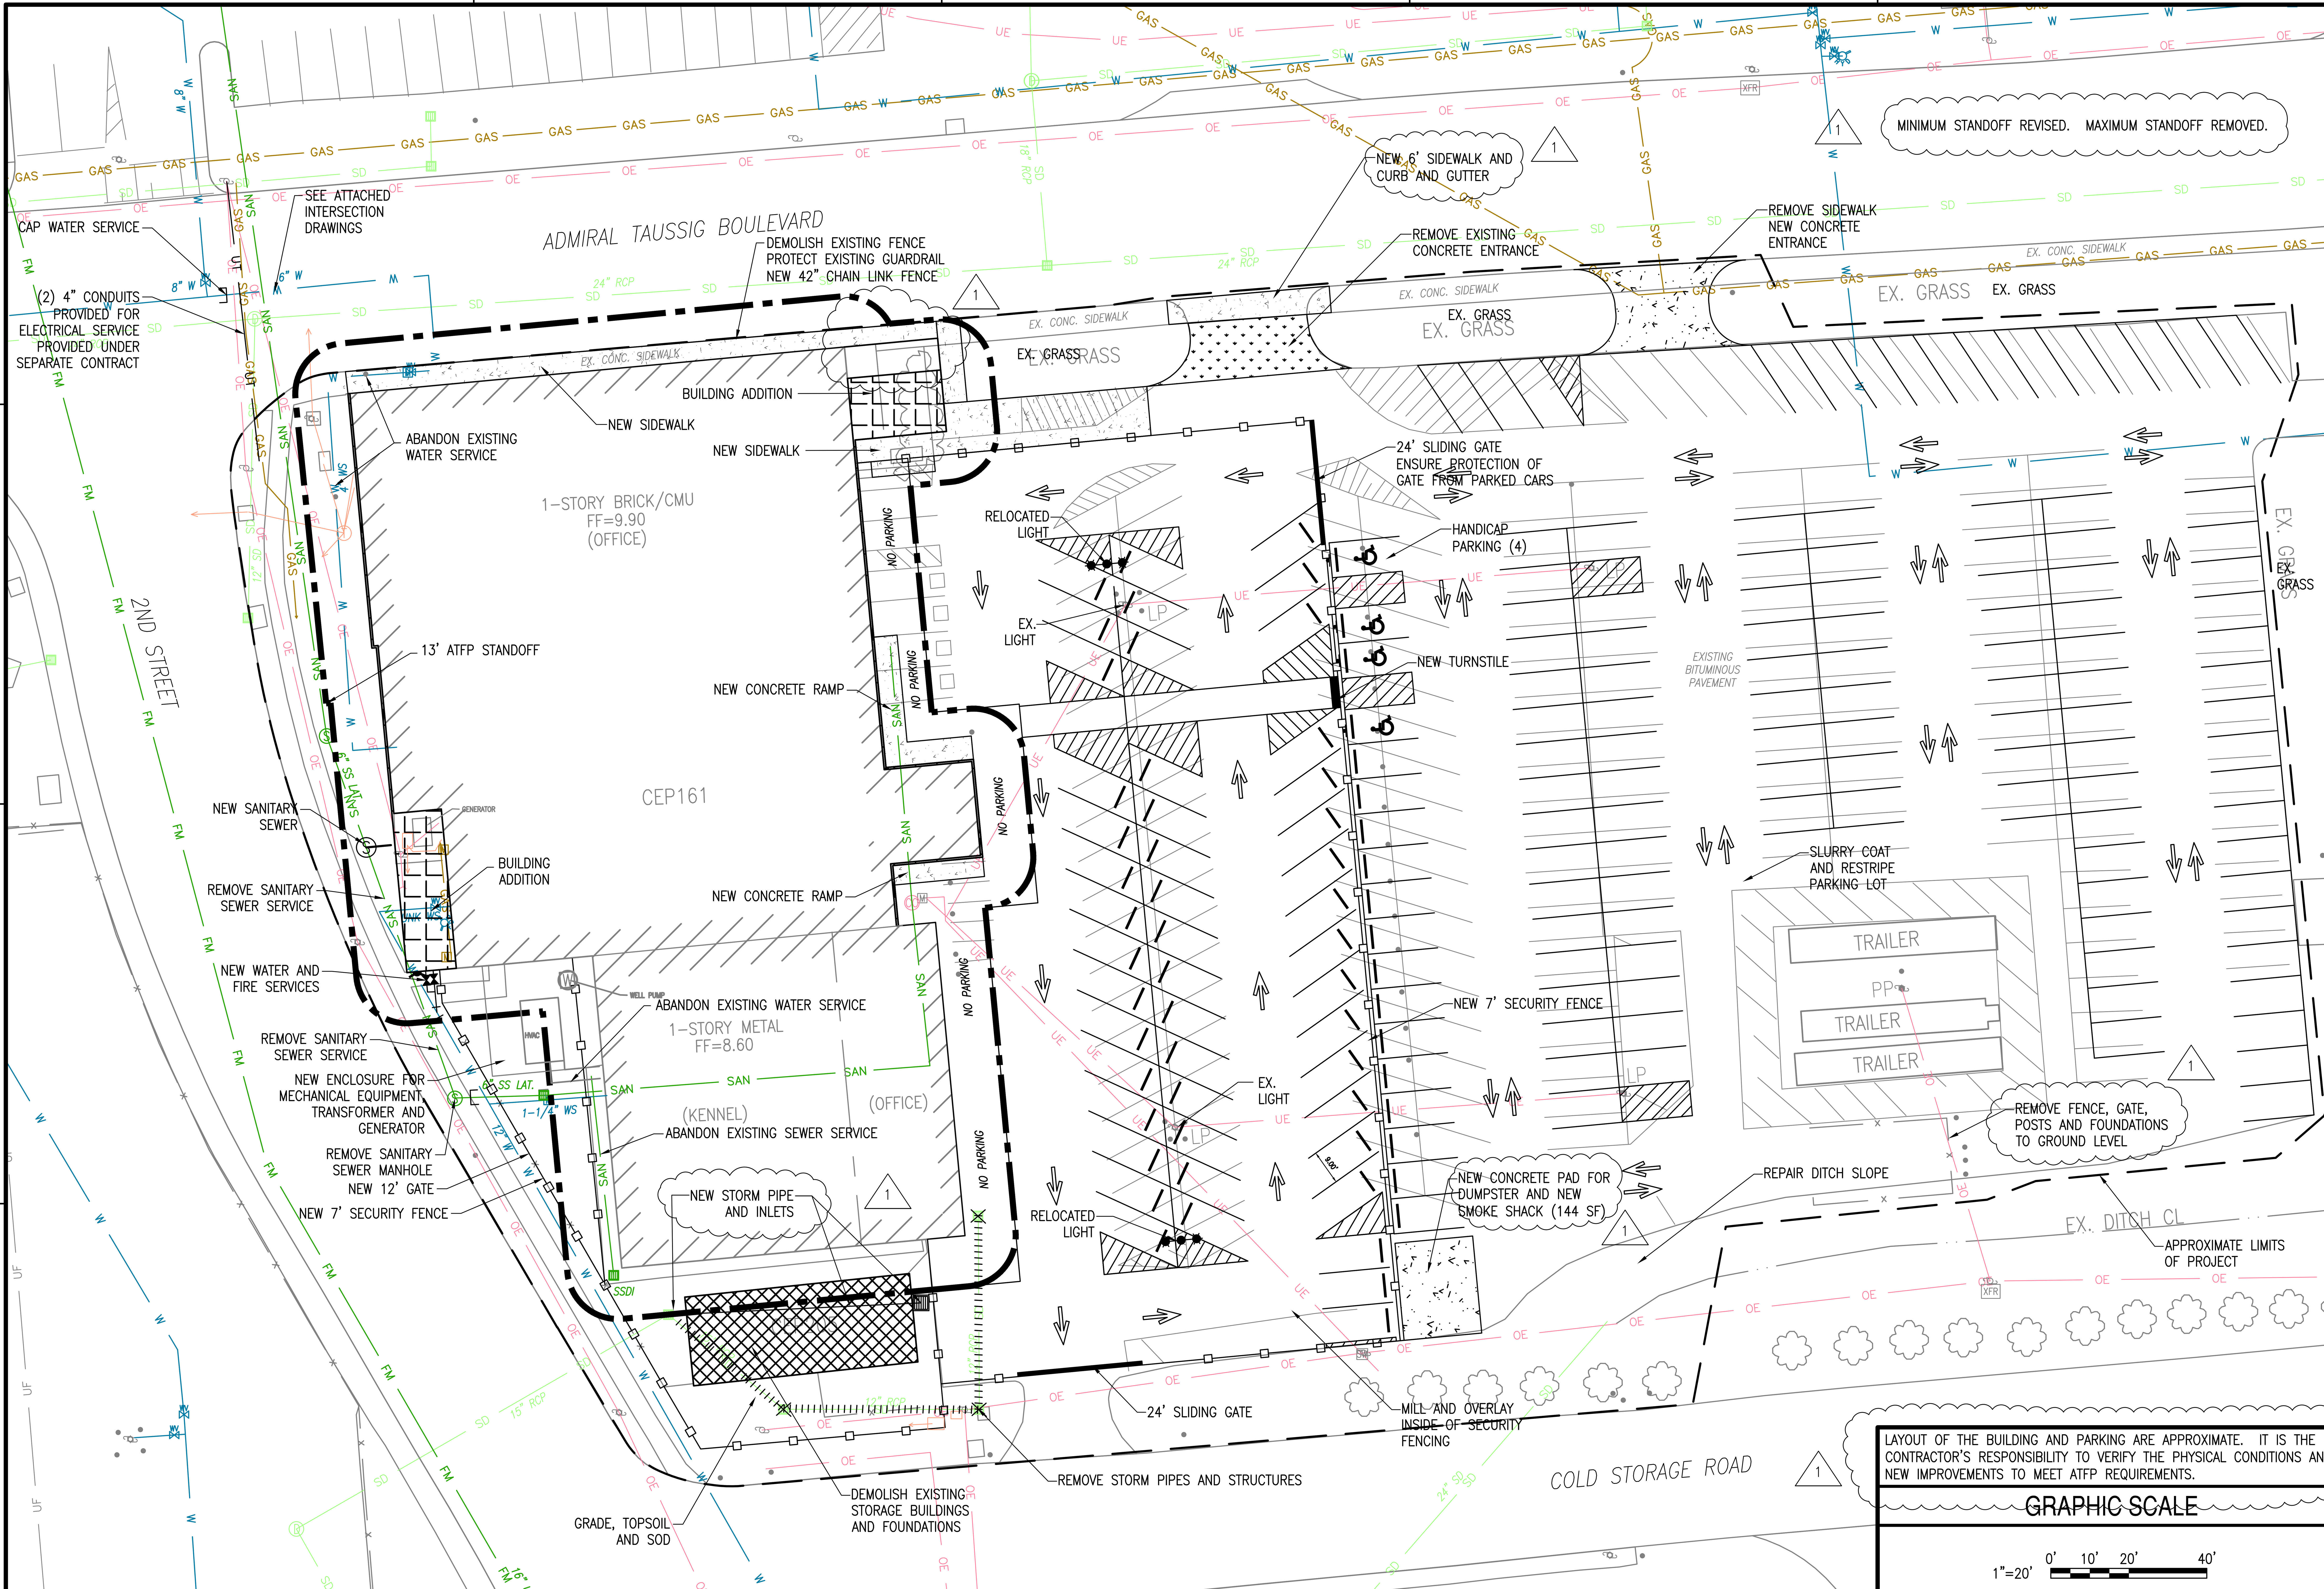

LAYOUT OF THE BUILDING AND PARKING ARE APPROXIMATE. IT IS THE CONTRACTOR'S RESPONSIBILITY TO VERIFY THE PHYSICAL CONDITIONS AND NEW IMPROVEMENTS TO MEET ATFP REQUIREMENTS.

GRAPHIC SCALE

1"=20' 0' 10' 20' 40'

SYM	DESCRIPTION	DATE	APPR
1	REVISION 1	9 SEPT 2016	FGR

NAVFAC

PRELIMINARY NOT FOR CONSTRUCTION

SEAL

A/E INFO

APPROVED

FOR COMMANDER NAVFAC

ACTIVITY ----

SATISFACTORY TO DATE ----

DES FGR | DRW FGR | CHK JWN

DESIGN MANAGER E. TEMPLEMAN, R.A.

BRANCH MANAGER

CHIEF ENGINEER J. HASTE, P.E.

FIRE PROTECTION

DEPARTMENT OF THE NAVY
NAVAL FACILITIES ENGINEERING COMMAND
NAVAL FACILITIES ENGINEERING COMMAND~MID-ATLANTIC
HAMPTON ROADS IPT - PWD NORFOLK
NORFOLK NAVAL STATION
NORFOLK NAVAL STATION
NORFOLK, VIRGINIA

CEP-161
BUILDING RENOVATION

SITE LAYOUT

SCALE: AS NOTED

EPROJECT NO. 1477426

CONSTR. CONTR. NO. N/A

NAVFAC DRAWING NO. --

SHEET -- OF ----

C-102

DRAWFORM REVISION: 10 MARCH 2009