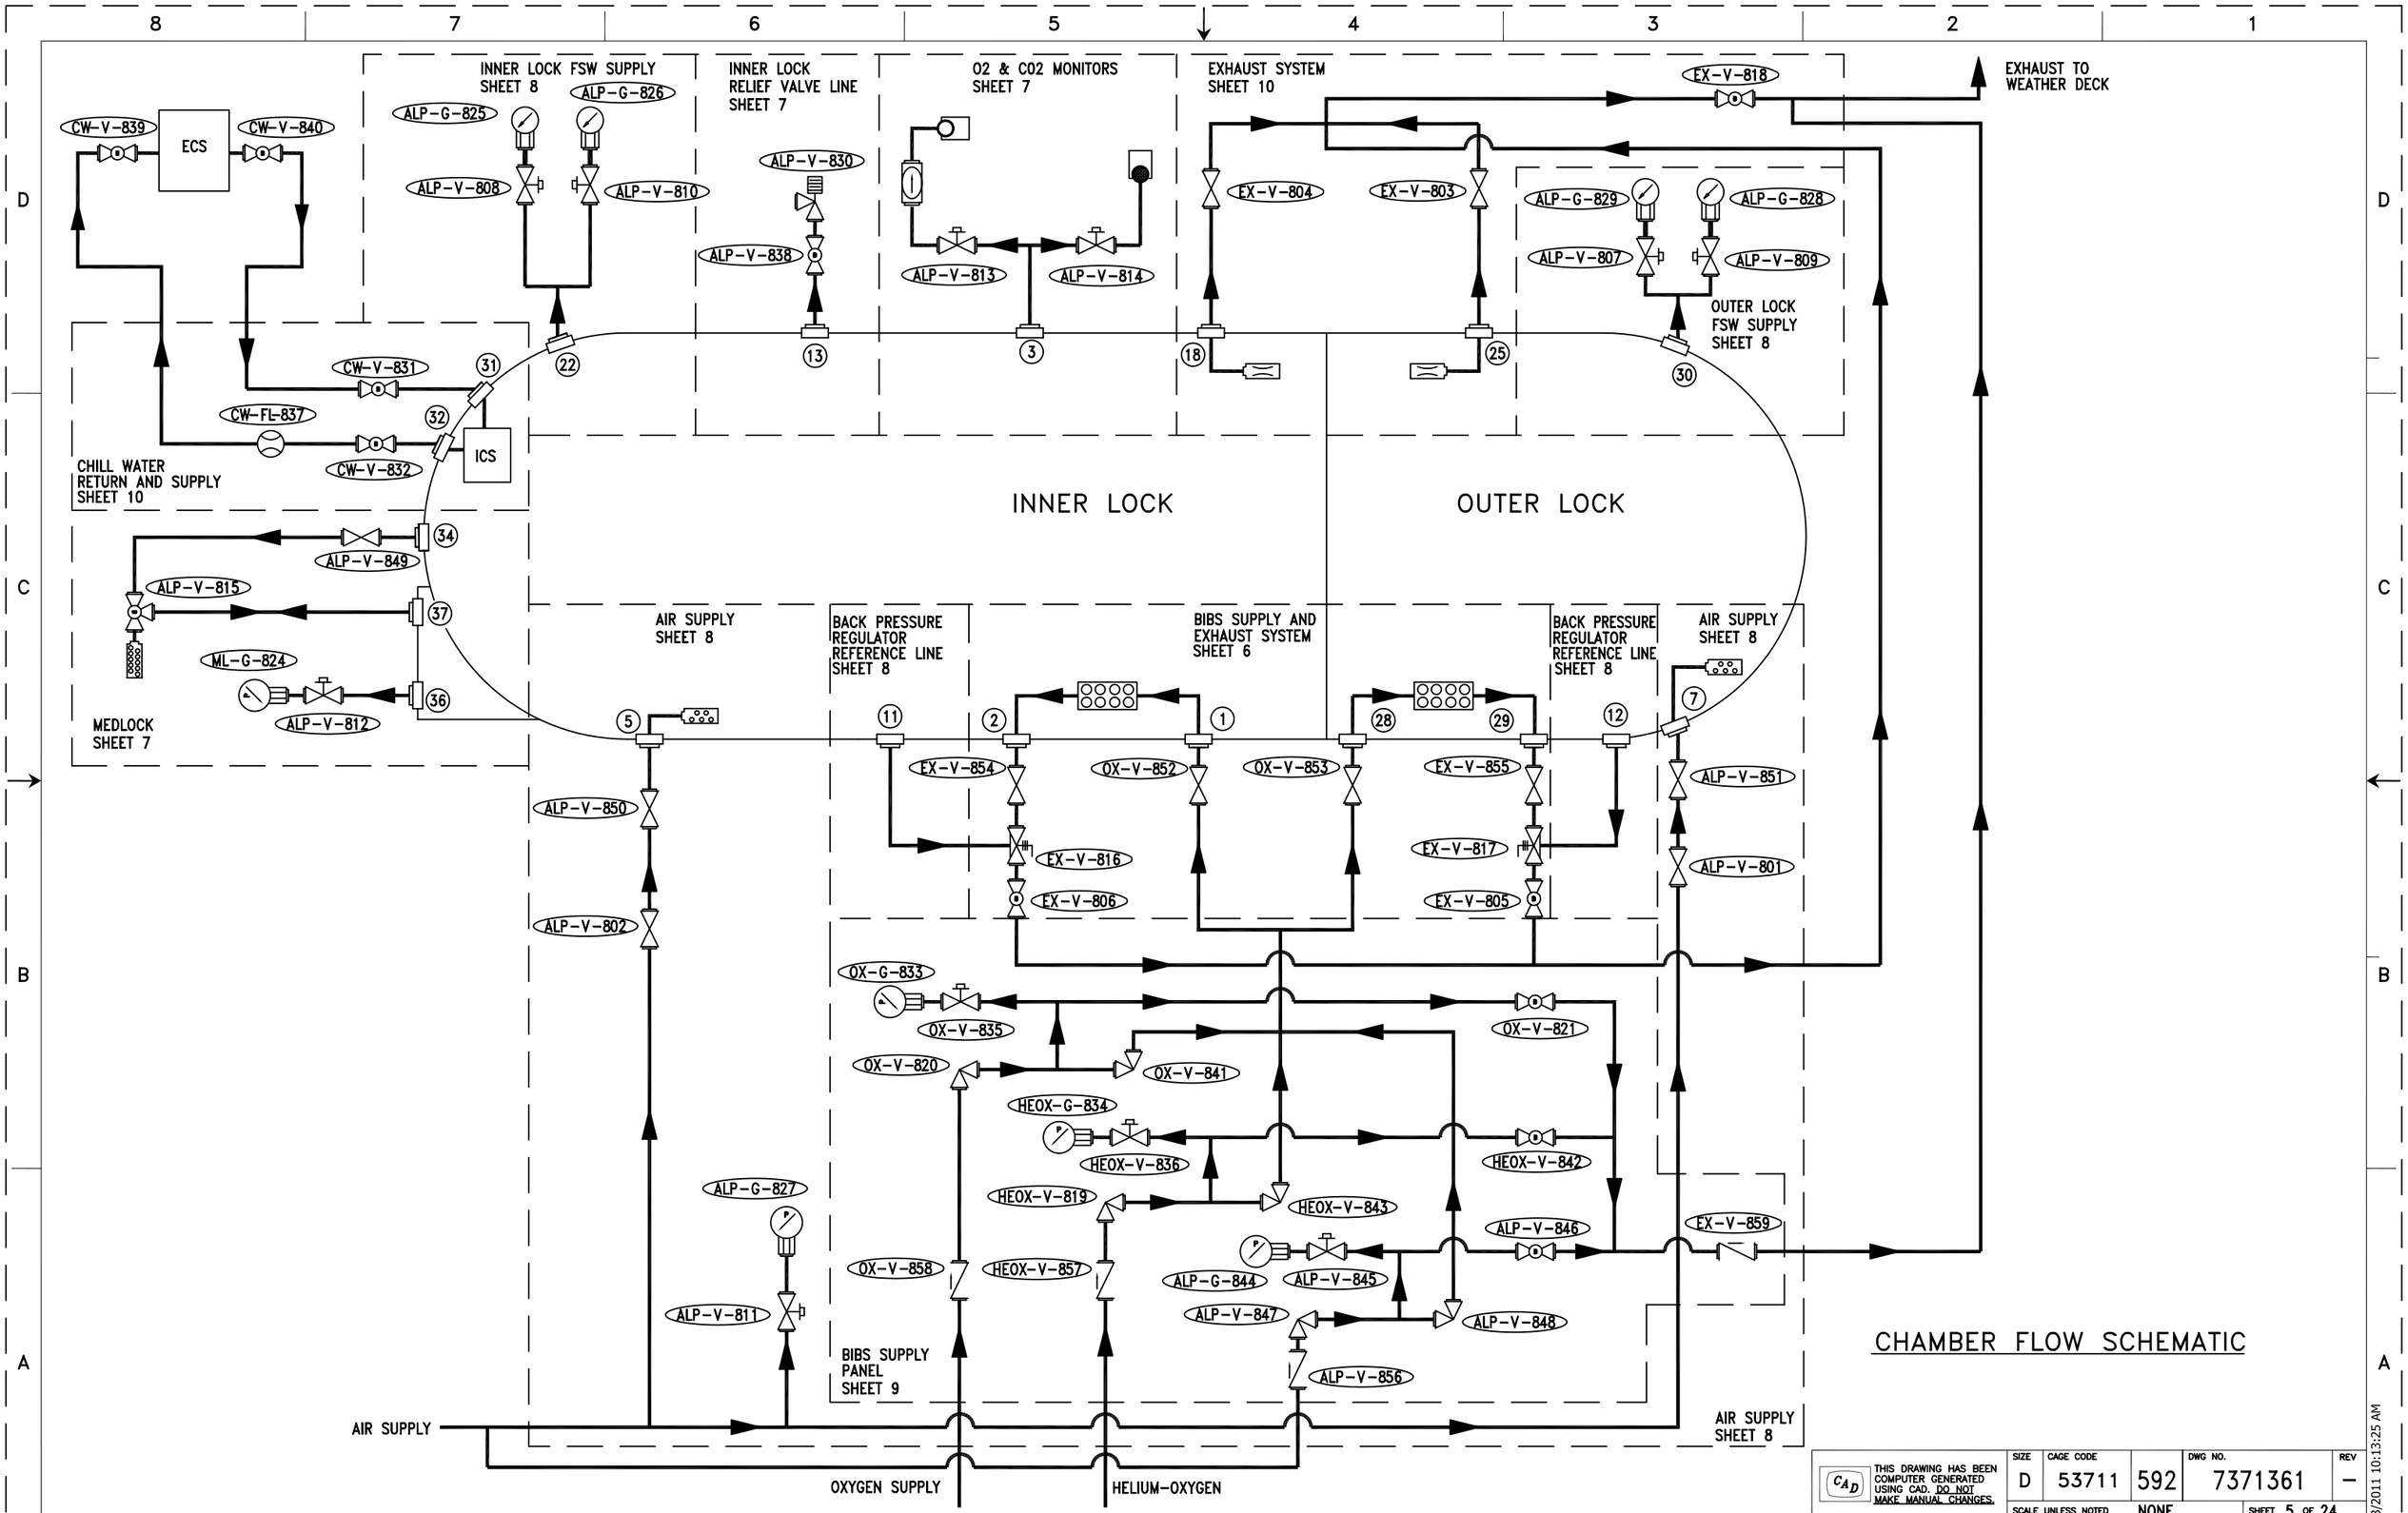
INNER LOCK FSW SUPPLY SHEET 8
INNER LOCK RELIEF VALVE LINE SHEET 7
O2 & CO2 MONITORS SHEET 7
EXHAUST SYSTEM SHEET 10
EXHAUST TO WEATHER DECK
ECS
CW-V-839
CW-V-840
ALP-G-825
ALP-G-826
ALP-V-808
ALP-V-810
ALP-V-830
ALP-V-838
ALP-V-813
ALP-V-814
EX-V-818
EX-V-804
EX-V-803
ALP-G-829
ALP-G-828
ALP-V-807
ALP-V-809
OUTER LOCK FSW SUPPLY SHEET 8
CW-V-831
CW-FL-837
CW-V-832
ICS
CHILL WATER RETURN AND SUPPLY SHEET 10
INNER LOCK
OUTER LOCK
ALP-V-849
ALP-V-815
ML-G-824
ALP-V-812
MEDLOCK SHEET 7
AIR SUPPLY SHEET 8
BACK PRESSURE REGULATOR REFERENCE LINE SHEET 8
BIBS SUPPLY AND EXHAUST SYSTEM SHEET 6
BACK PRESSURE REGULATOR REFERENCE LINE SHEET 8
AIR SUPPLY SHEET 8
EX-V-854
OX-V-852
OX-V-853
EX-V-855
ALP-V-850
ALP-V-851
EX-V-816
EX-V-817
ALP-V-801
EX-V-806
EX-V-805
ALP-V-802
OX-G-833
OX-V-835
OX-V-821
OX-V-820
OX-V-841
HEOX-G-834
HEOX-V-836
HEOX-V-842
ALP-G-827
HEOX-V-819
HEOX-V-843
ALP-V-846
EX-V-859
OX-V-858
HEOX-V-857
ALP-G-844
ALP-V-845
ALP-V-811
ALP-V-847
ALP-V-848
ALP-V-856
BIBS SUPPLY PANEL SHEET 9
AIR SUPPLY
OXYGEN SUPPLY
HELIUM-OXYGEN
AIR SUPPLY SHEET 8
CHAMBER FLOW SCHEMATIC
THIS DRAWING HAS BEEN COMPUTER GENERATED USING CAD. DO NOT MAKE MANUAL CHANGES.
SIZE D
CAGE CODE 53711
592
DWG NO. 7371361
REV –
SCALE UNLESS NOTED NONE
SHEET 5 OF 24
10/13/2011 10:13:25 AM